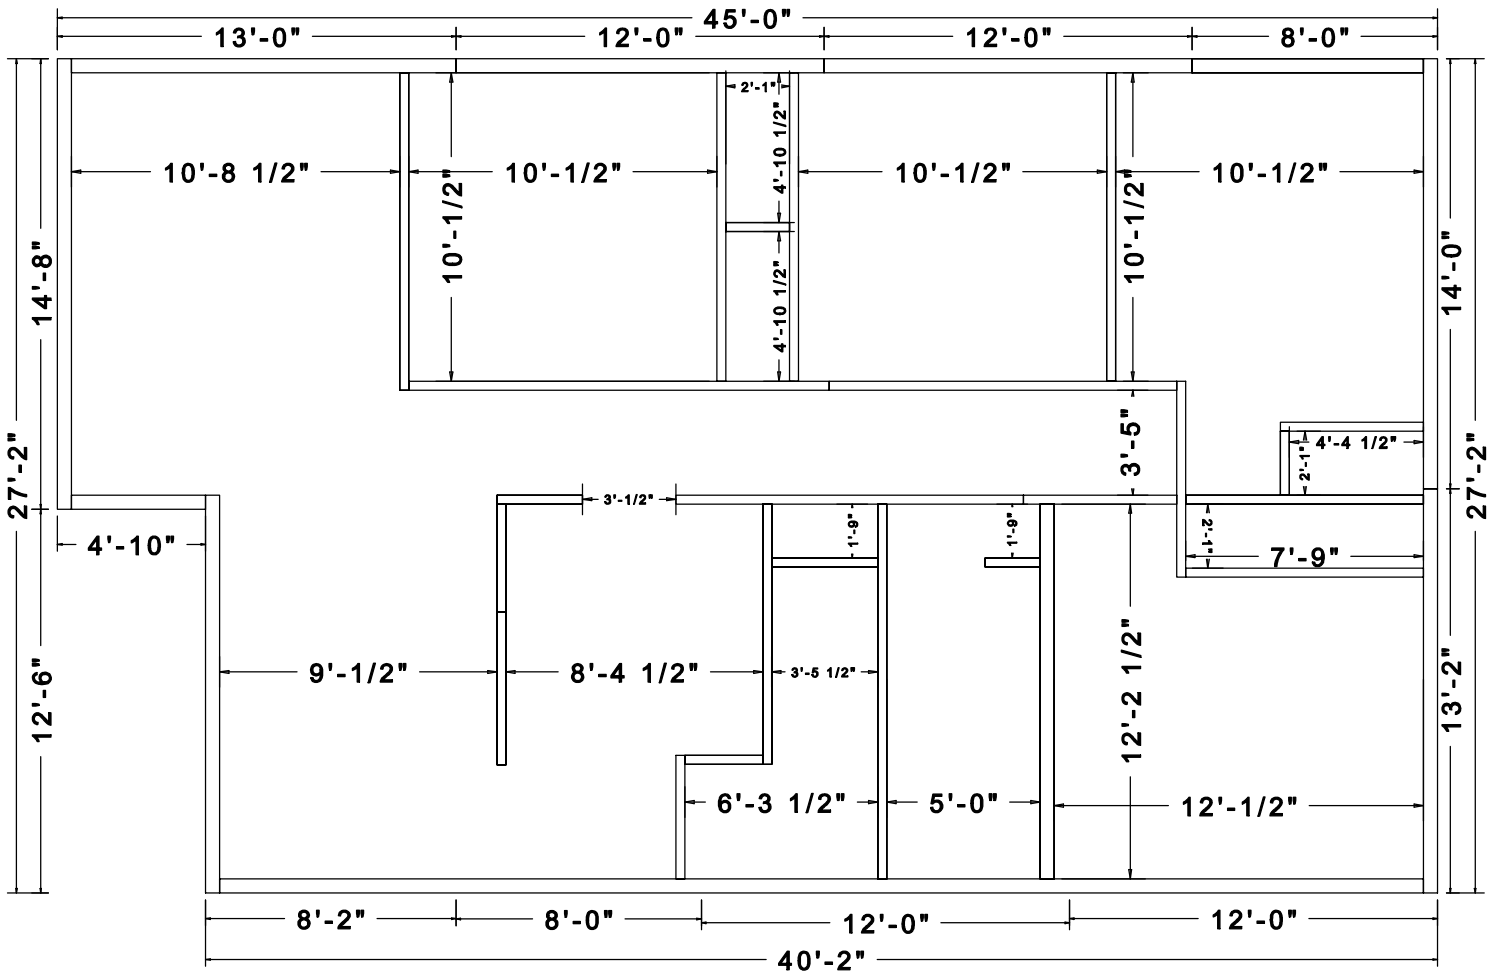


# Creekside Ranch (Basement)
# 2x6
# Dimensions