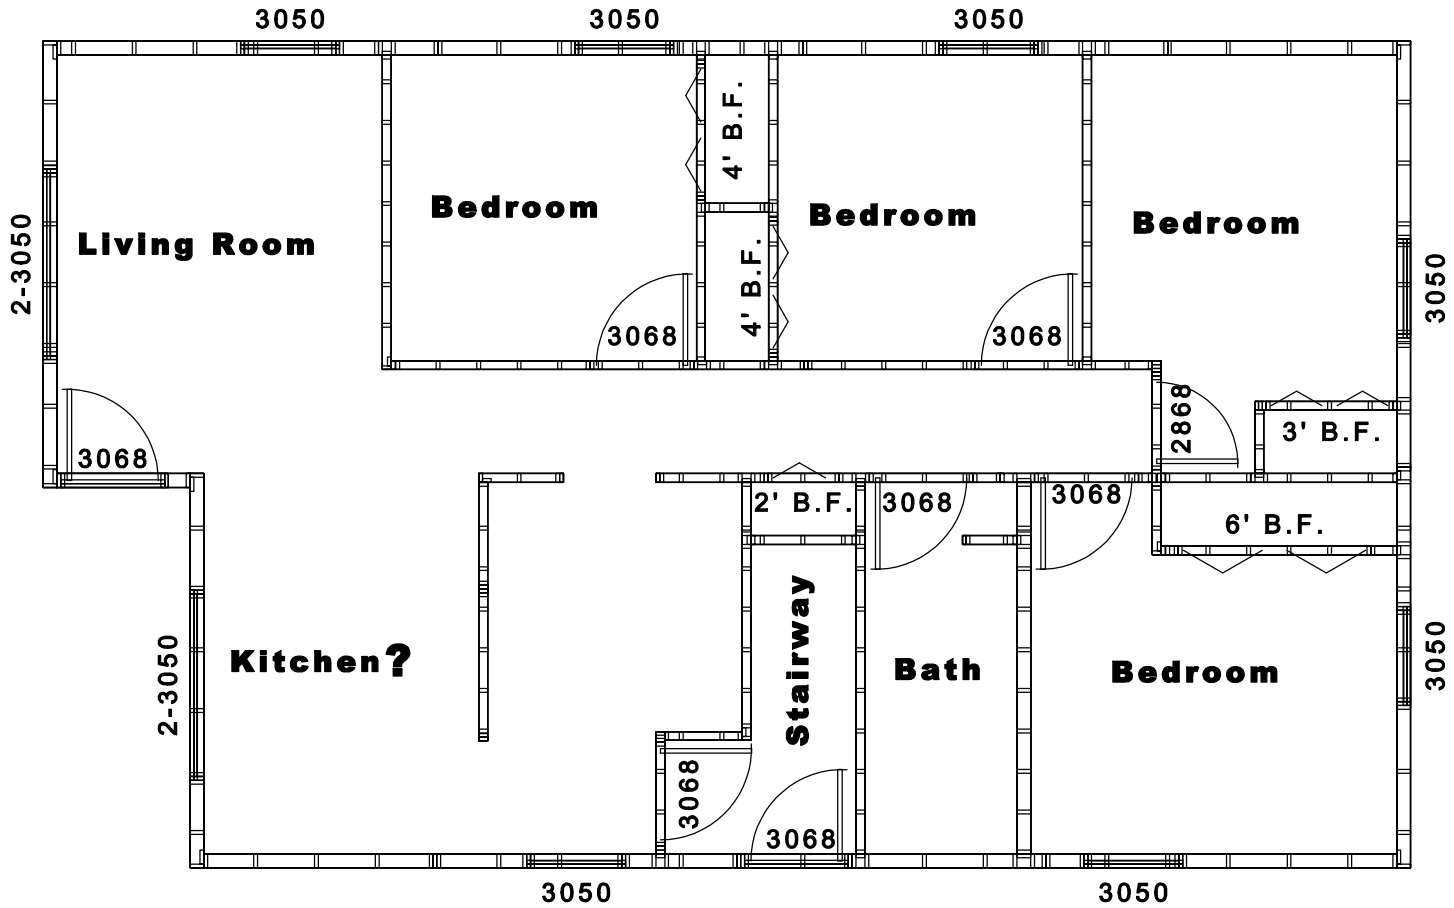

Creekside Ranch (Basement)
2x6
Door & Window Openings
1040 SQ FT