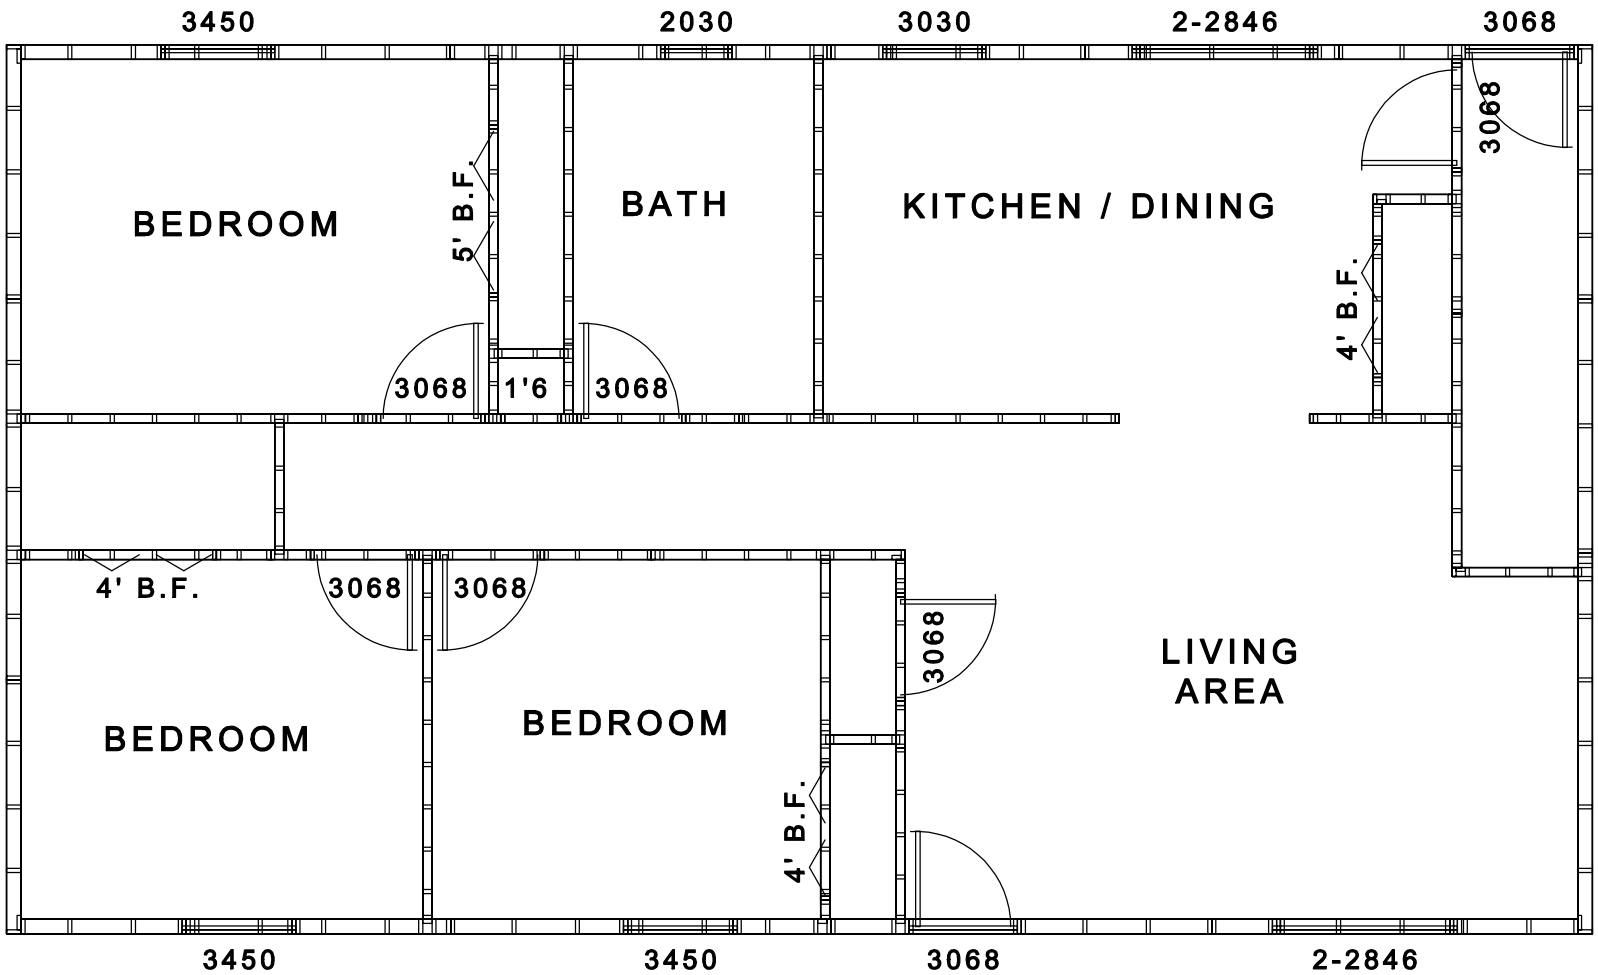

Don Lafave House
2x6
Door & Window Openings
1400 Sq. Ft.
Front of House