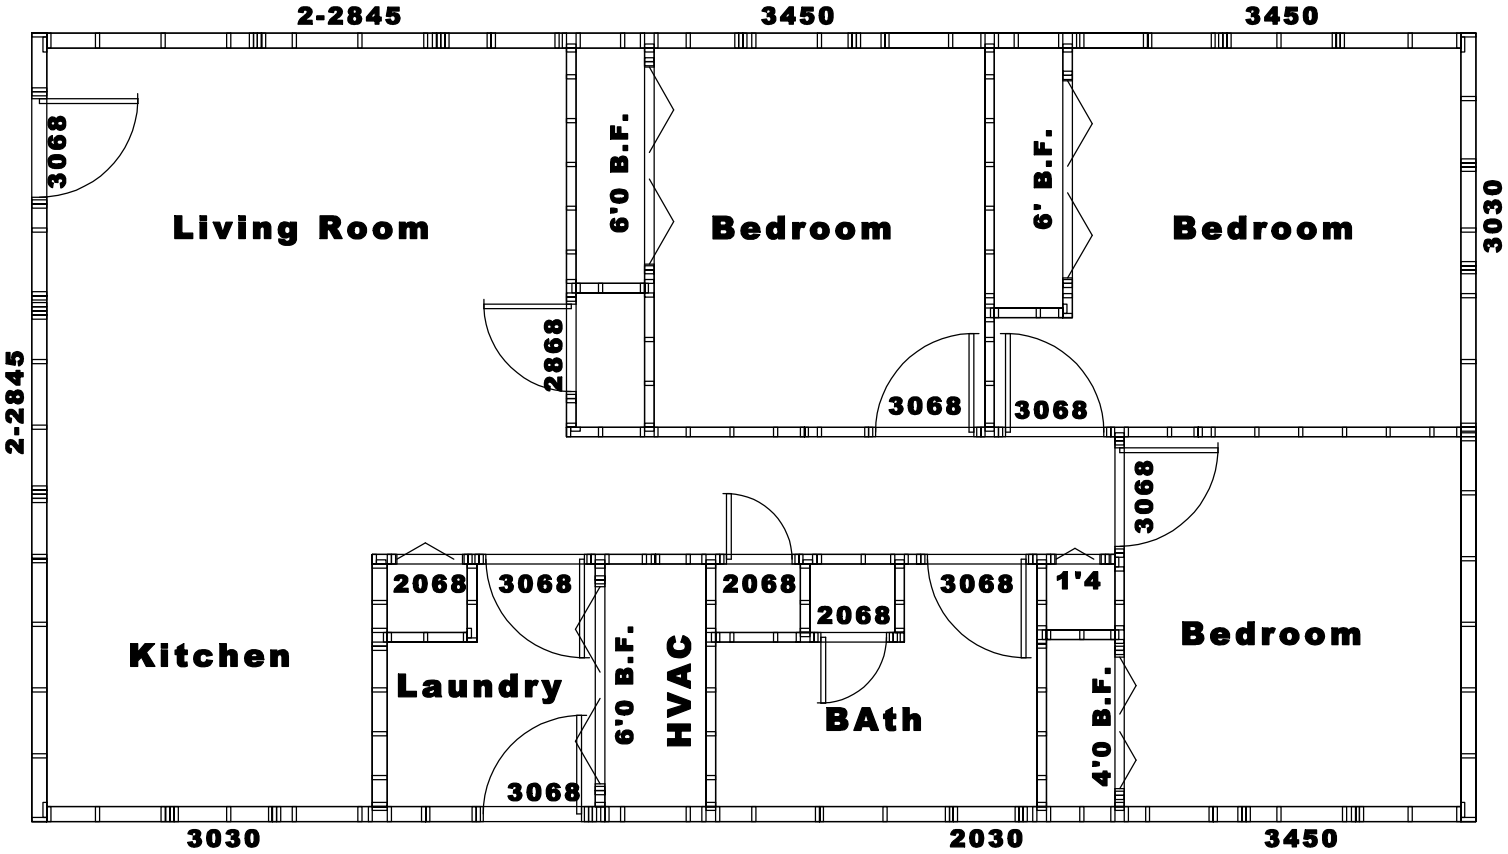

Engler House (Crawl)
2x6
Door & Window Openings
1056 SQ FT