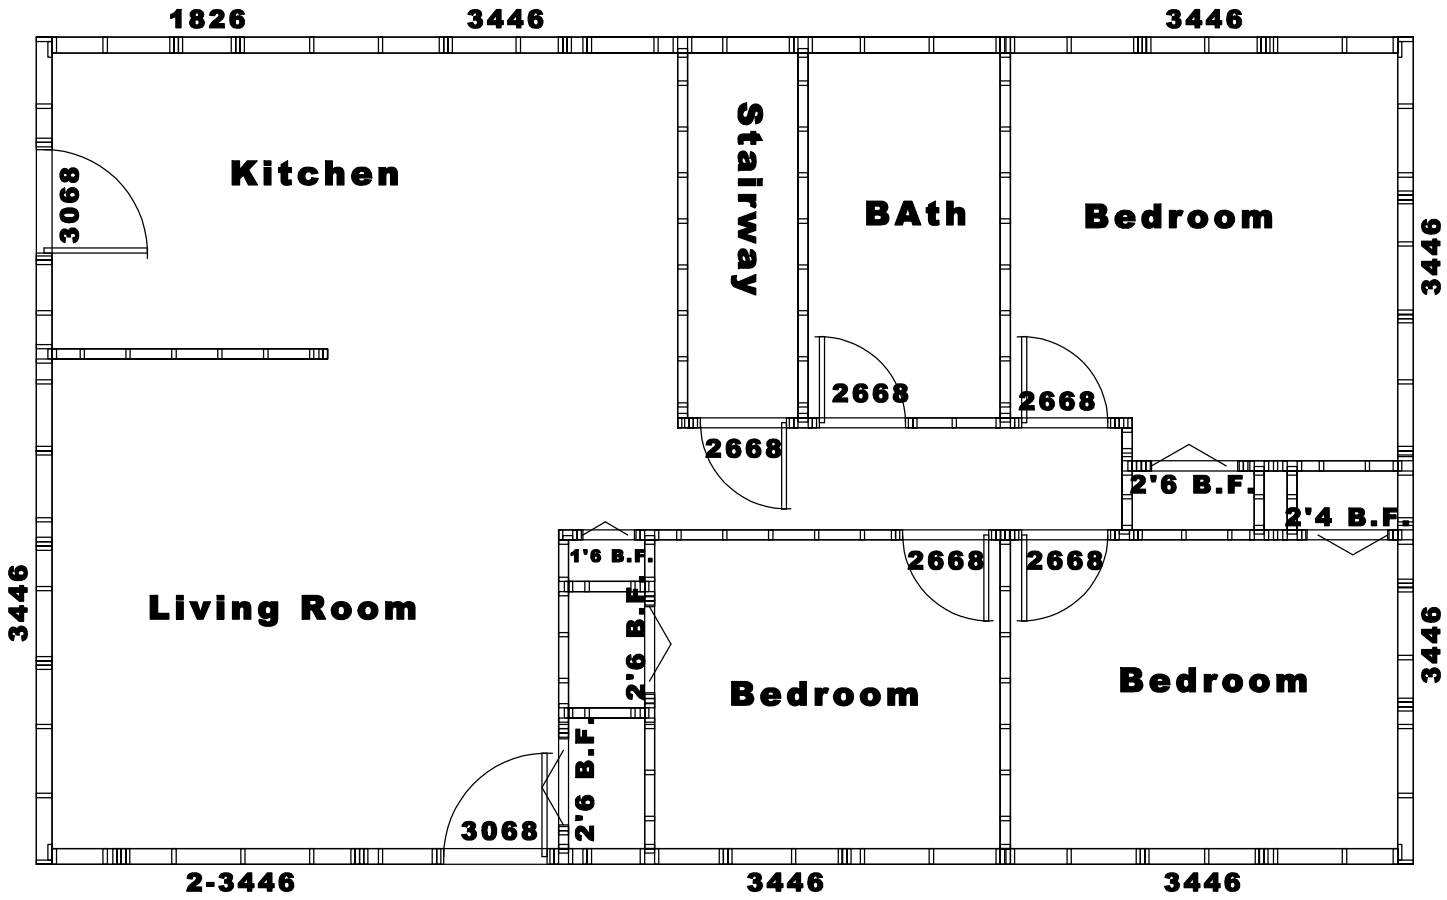

Grand Traverse Ranch
2x6
Door & Window Openings

960 SQ FT