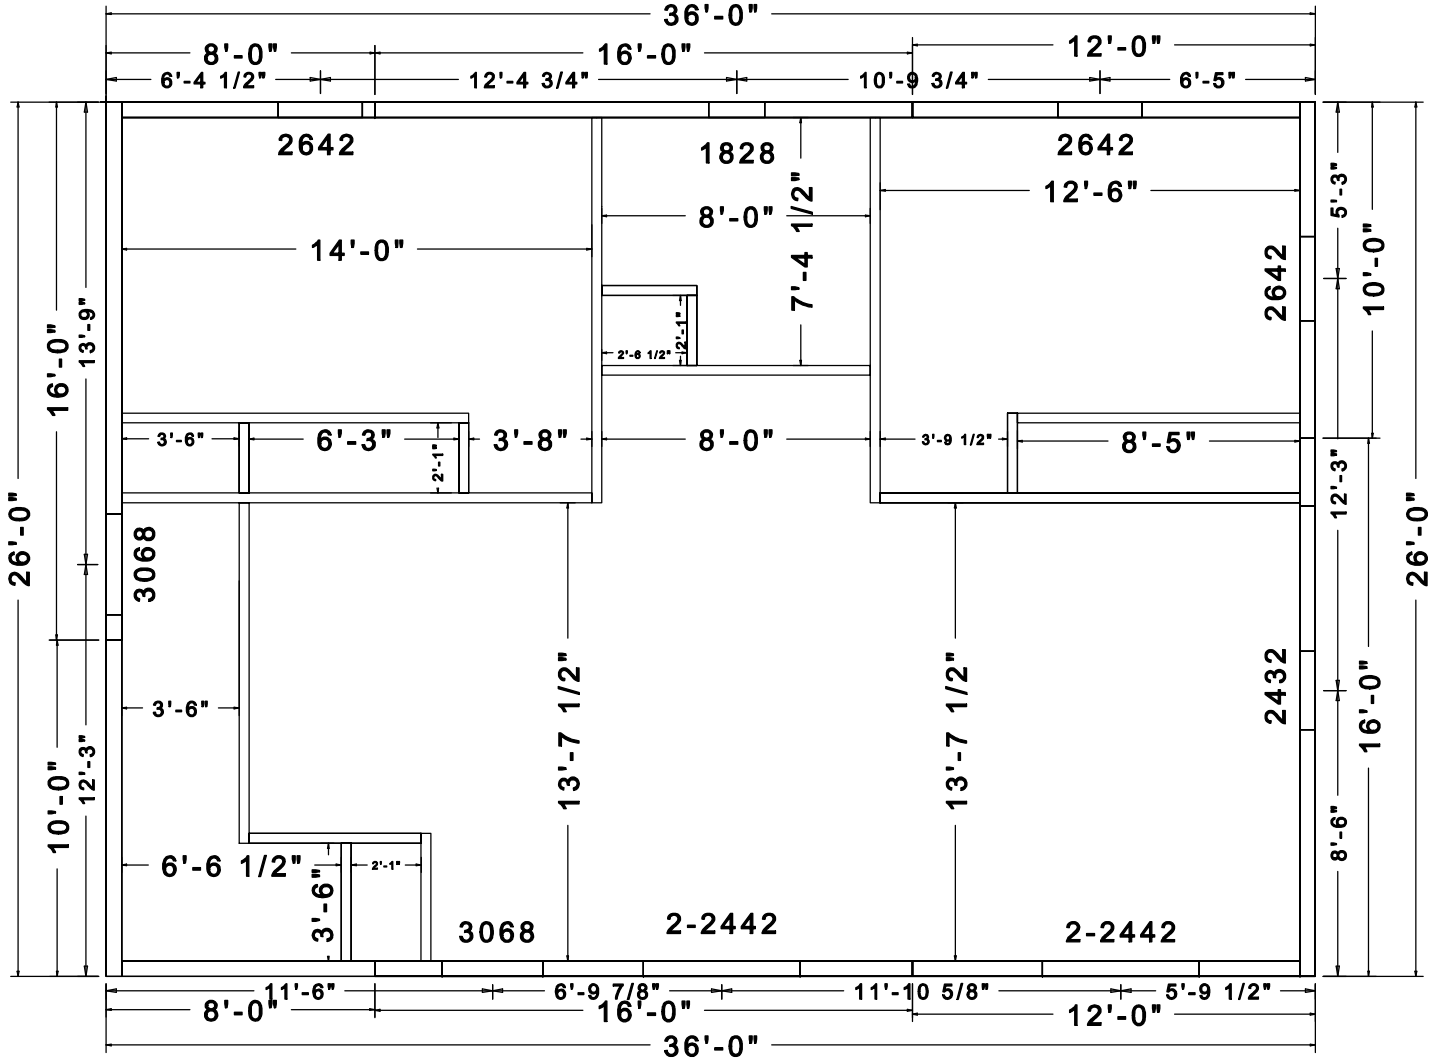

Lakeshore (Basement)
2x6
Dimensions