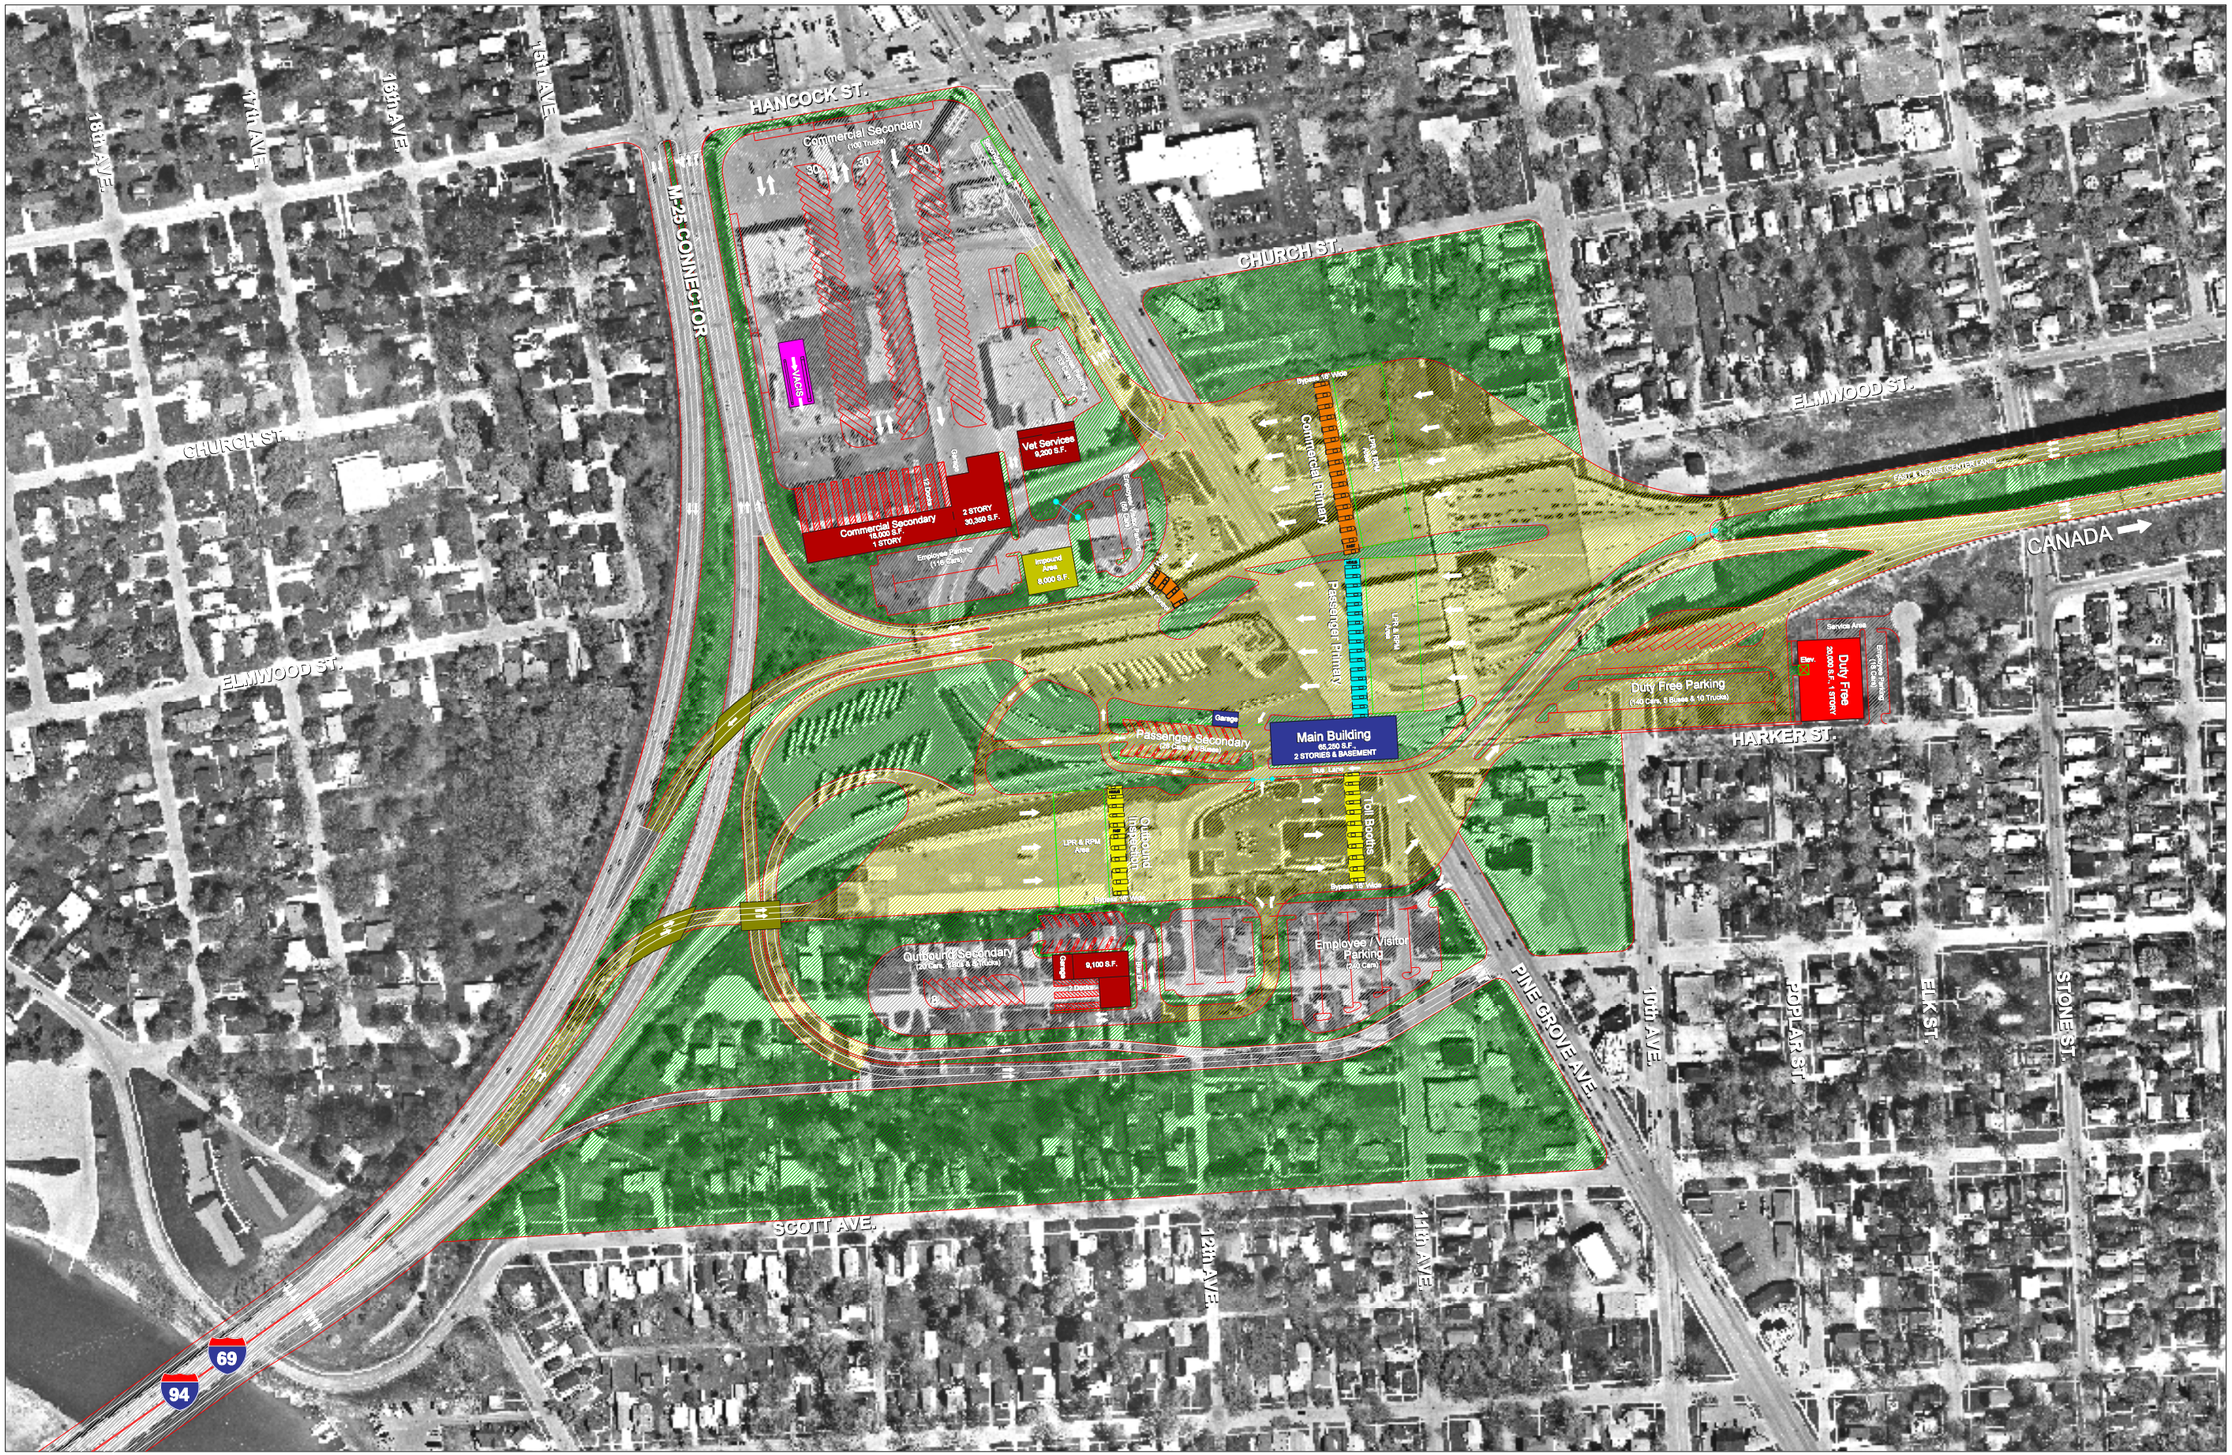
HANCOCK ST.
CHURCH ST.
ELMWOOD ST.
CANADA
HARKER ST.
PINE GROVE AVE.
SCOTT AVE.
M-25 CONNECTOR
18th AVE.
17th AVE.
16th AVE.
15th AVE.
12th AVE.
11th AVE.
10th AVE.
POPLAR ST.
ELK ST.
STONE ST.
Commercial Secondary
(100 Trucks)
Commercial Secondary
15,000 S.F.
1 STORY
2 STORY
30,350 S.F.
Vet Services
9,200 S.F.
Impound Area
8,000 S.F.
Employee Parking
(116 Cars)
Commercial Primary
Passenger Primary
Passenger Secondary
Main Building
65,250 S.F.
2 STORIES & BASEMENT
Toll Booths
Outbound Inspection
Outbound Secondary
(20 Cars, 5 Buses & 5 Trucks)
9,100 S.F.
Employee / Visitor Parking
(200 Cars)
Duty Free Parking
(140 Cars, 5 Buses & 10 Trucks)
Duty Free
20,000 S.F.
1 STORY
Service Area
Garage
Bypass 18' Wide
LPR & RPM Area
Bypass 18' Wide
Bypass 18' Wide
Bypass 18' Wide