Alternative 3
Blue Water Bridge Plaza Study

Relocated
Plaza Detail

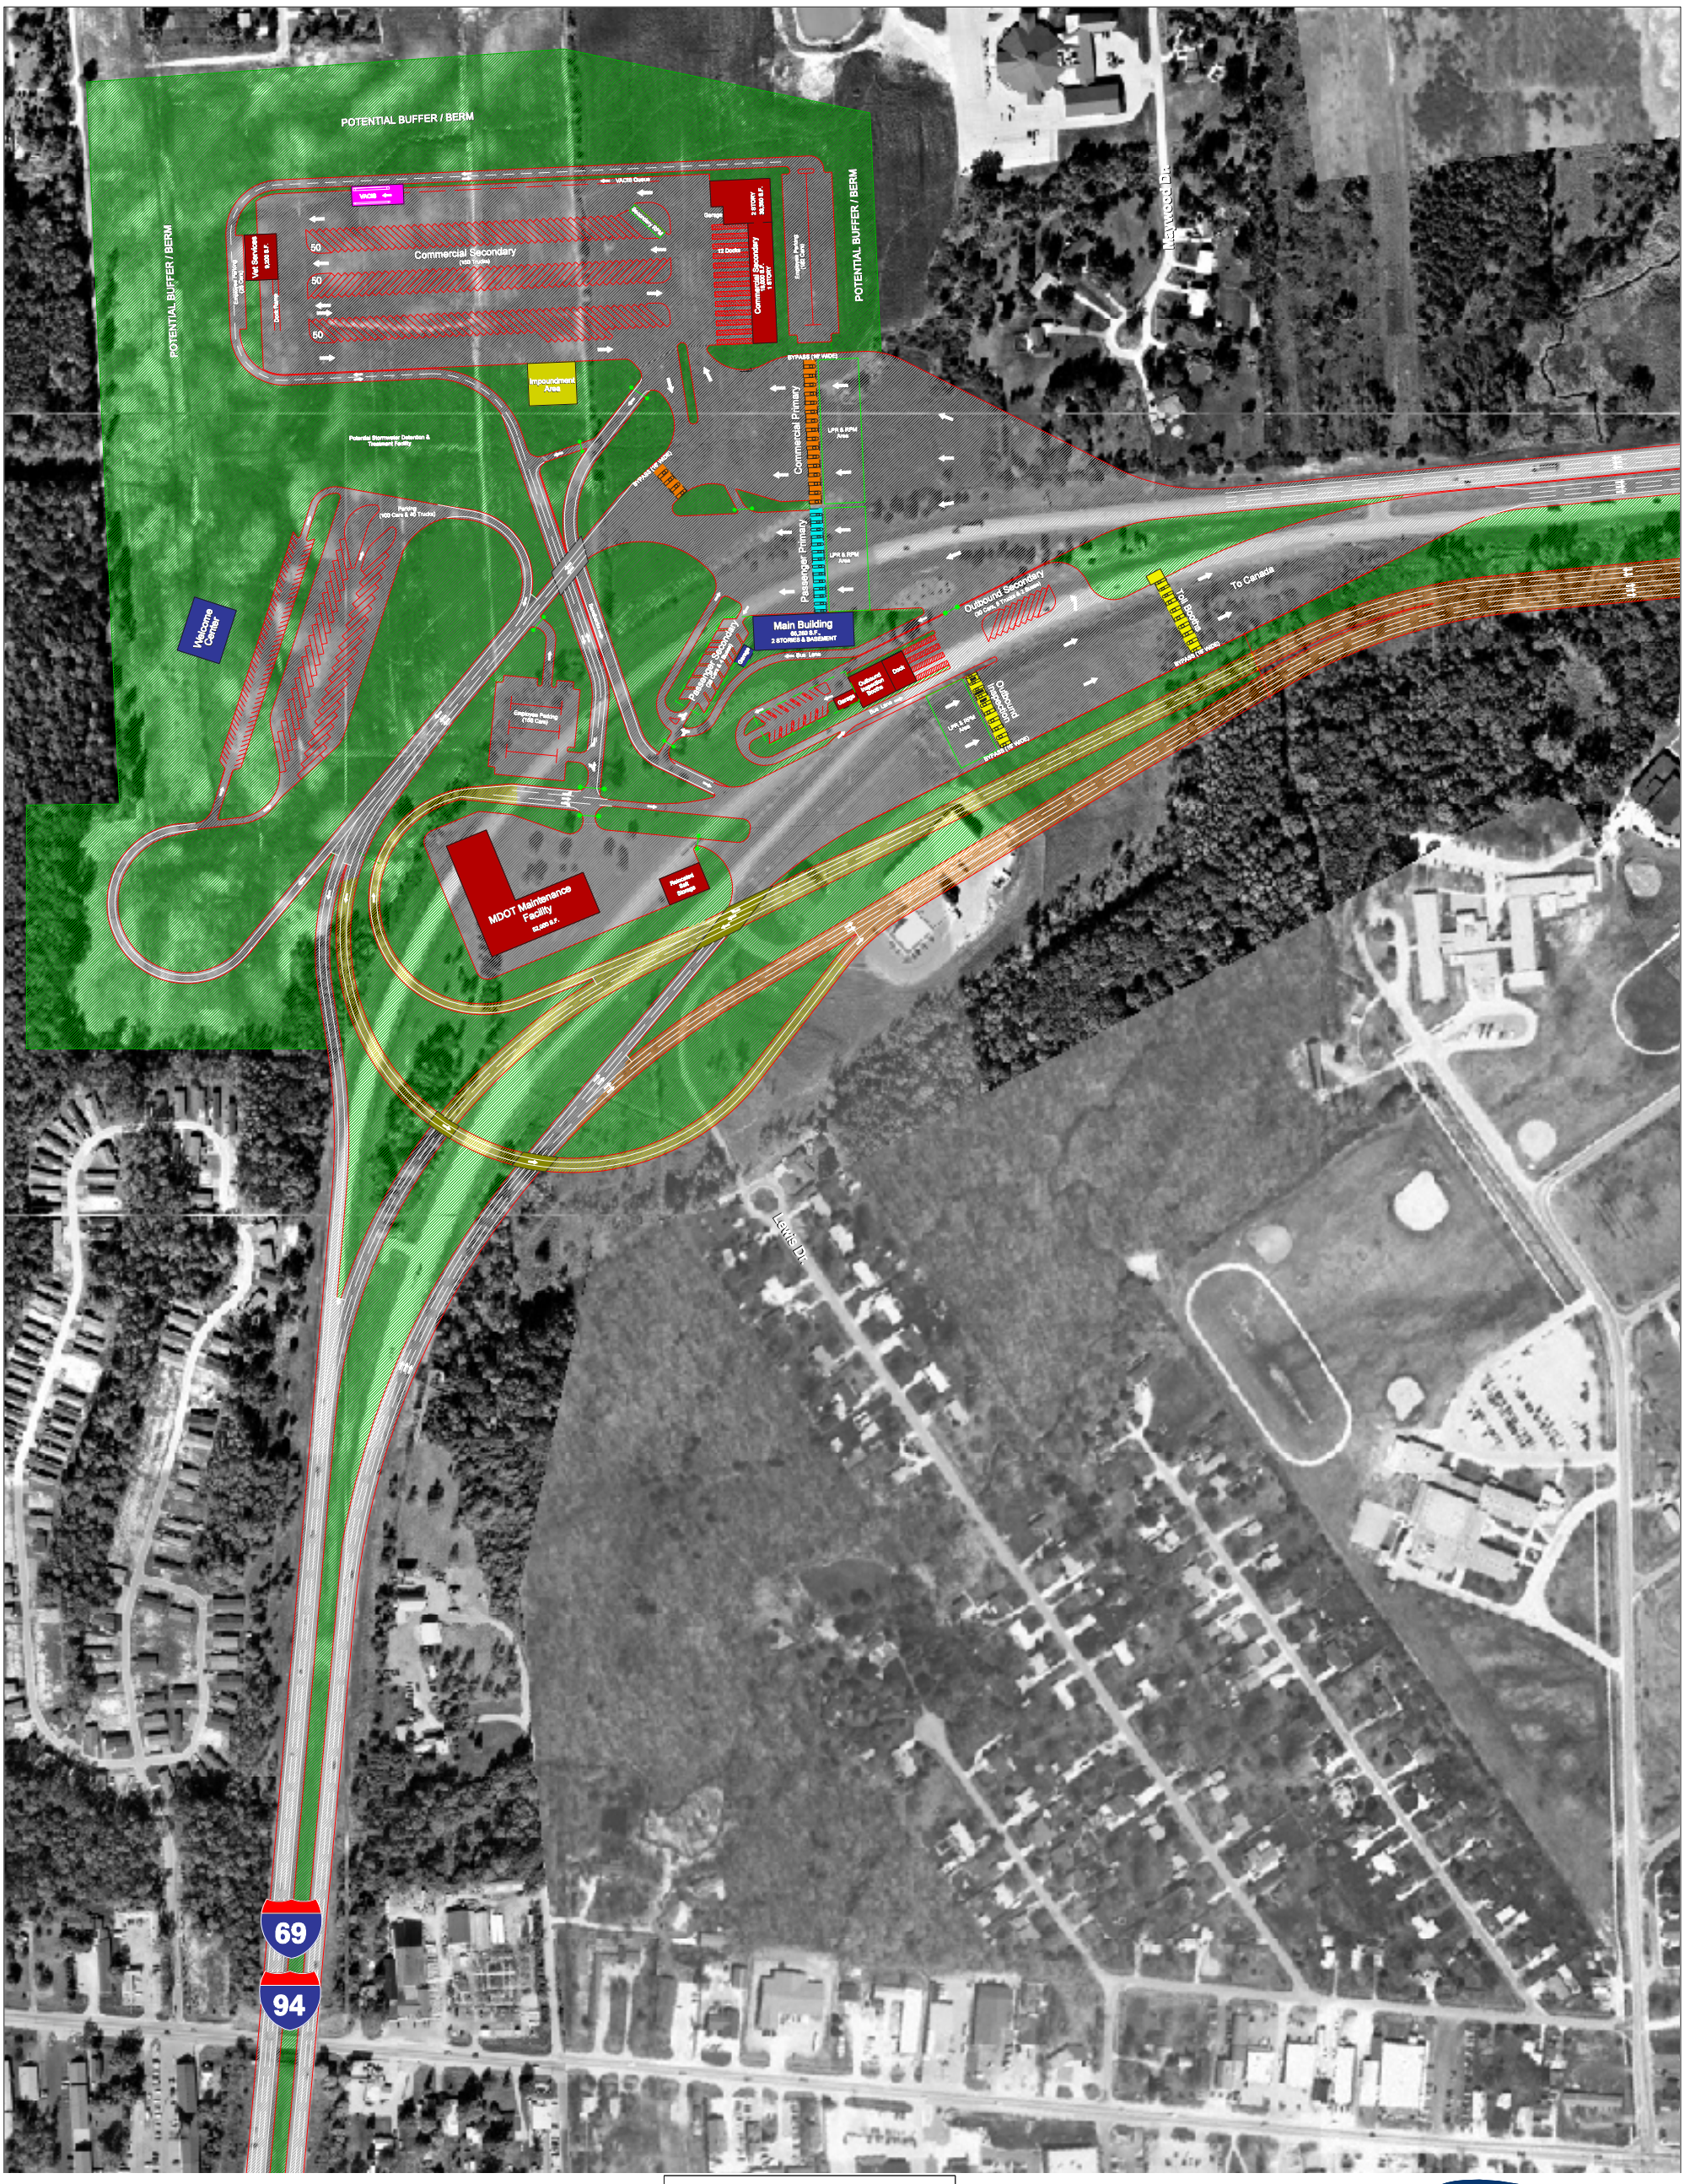

N
W E
S

SCALE
(IN FEET)
0 100 200 300 400 500

MDOT
Michigan Department of Transportation

ENGINEERS
PLANNERS
ECONOMISTS
Wilbur Smith Associates