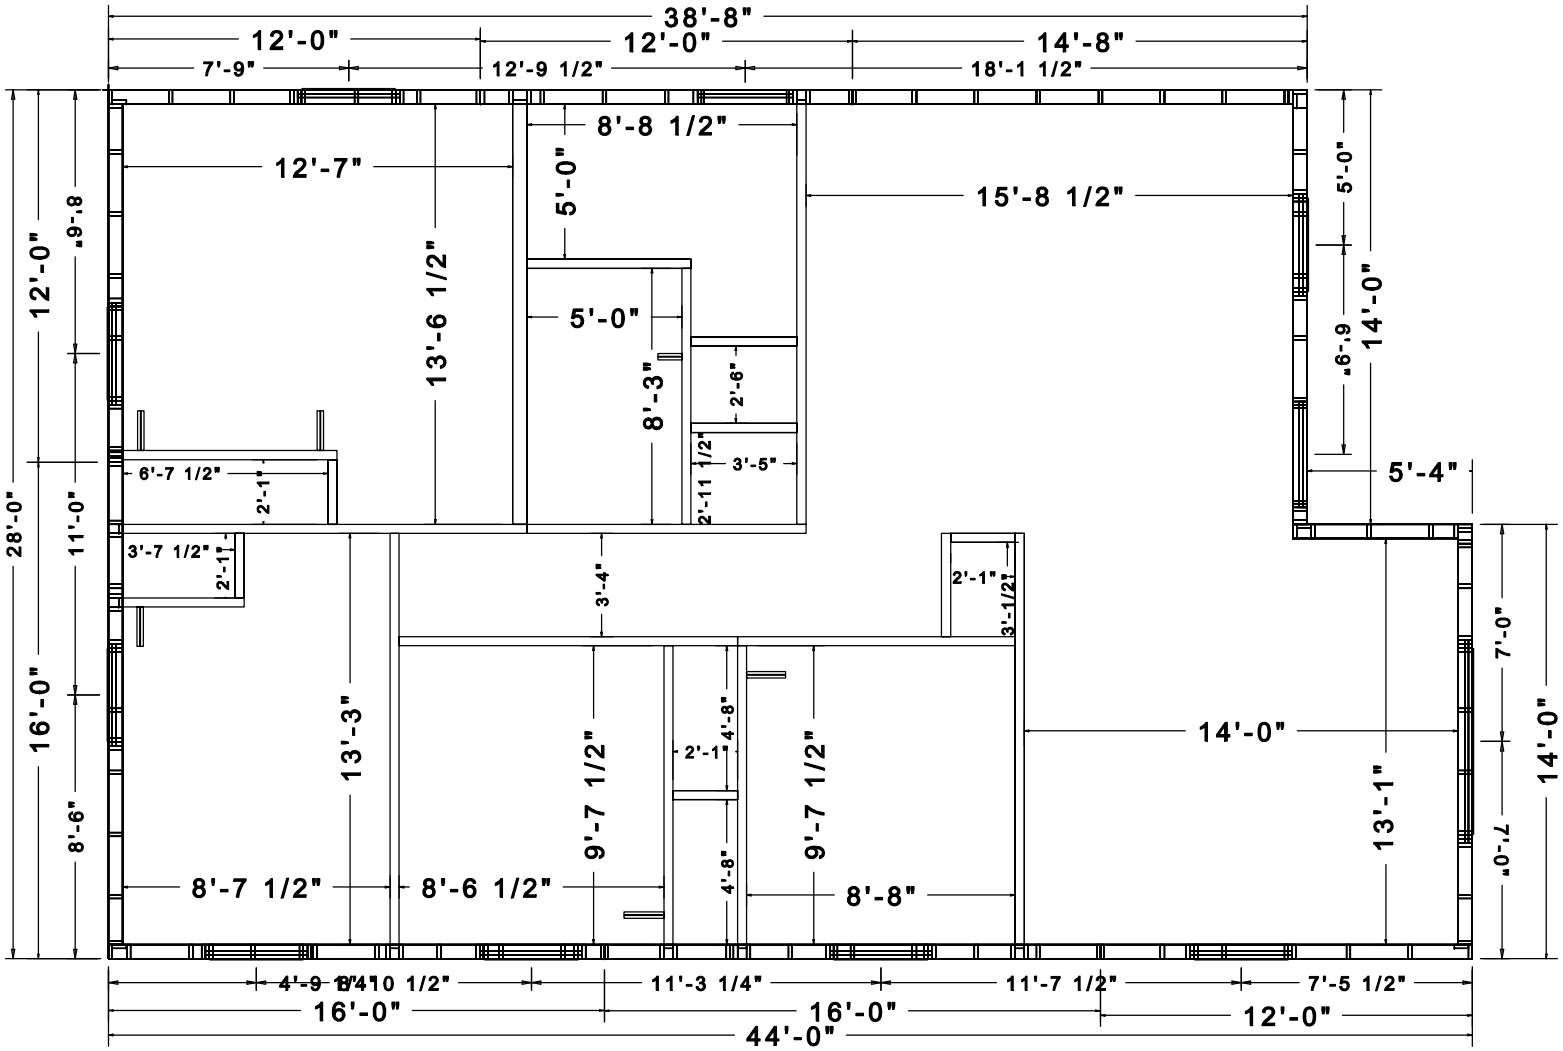

Ministry House
Saginaw #4 Crawl
2x6
Dimensions
1157 Sq. Ft.