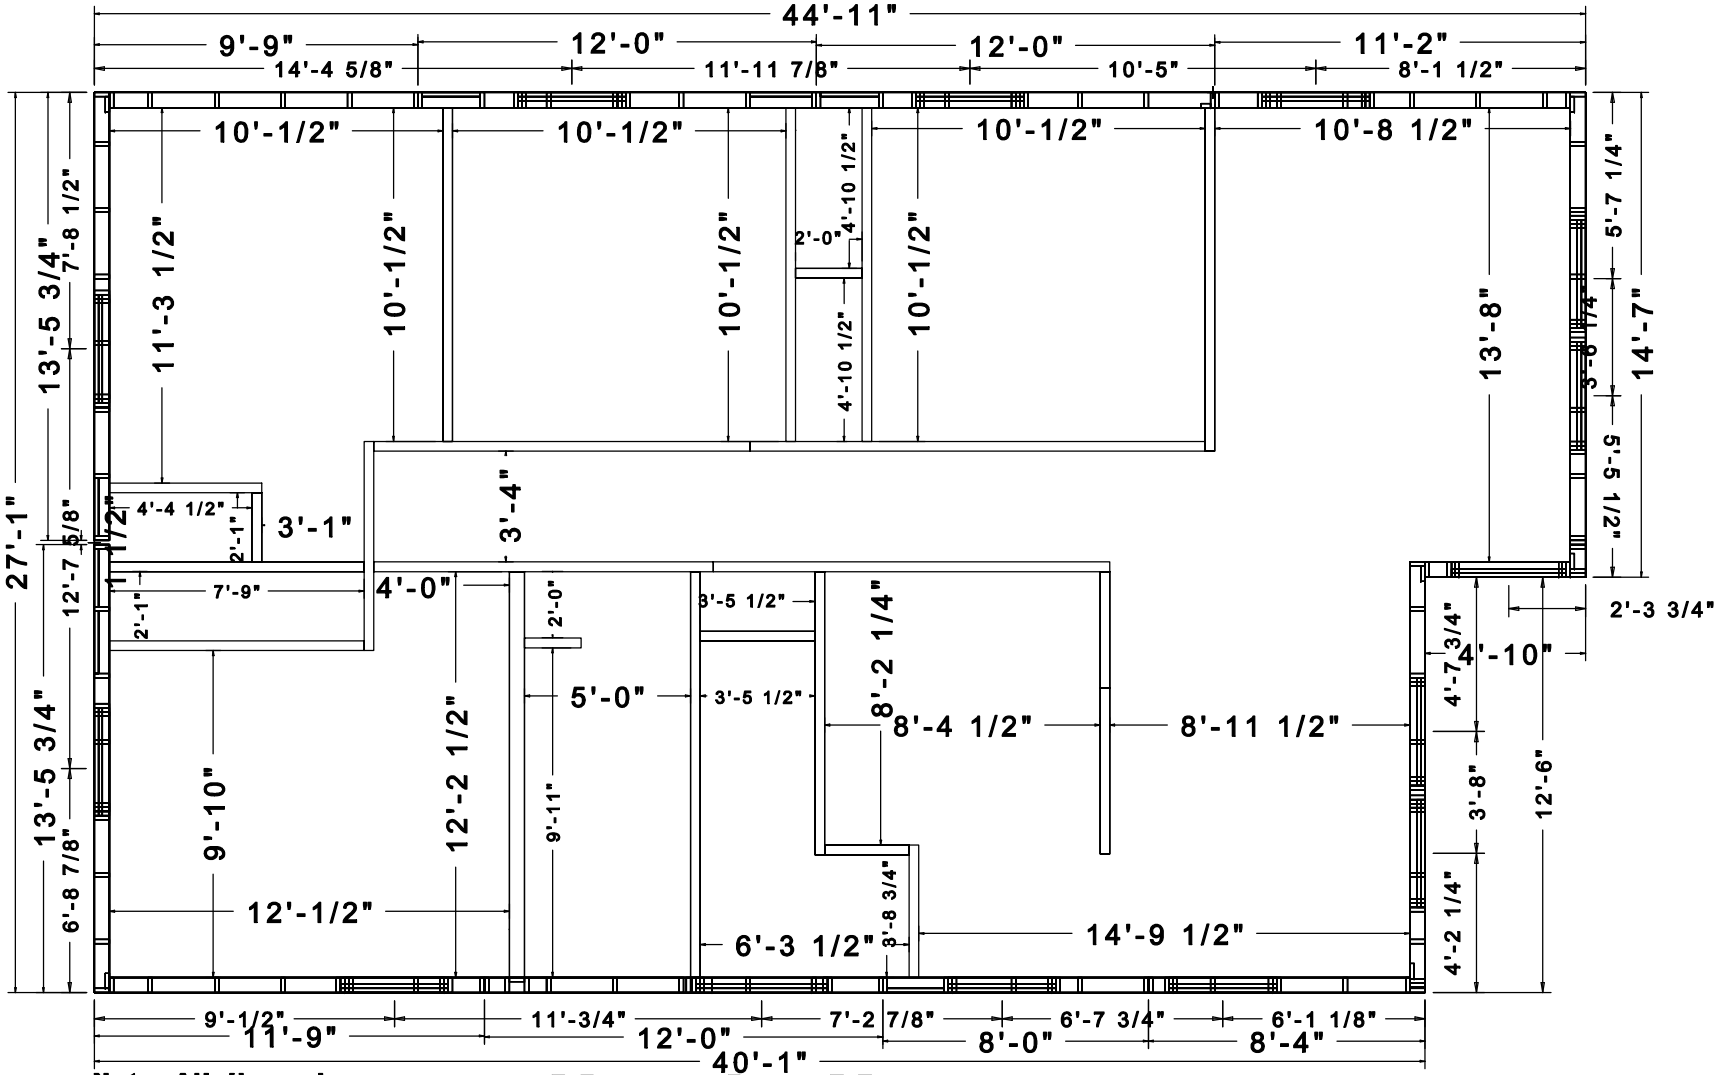

Note: All dimensions are from frame to frame. Exterior Plywood will bring the full measurement of 45' x 27'2.

Norris House 2x6 Left Hand Dimesions