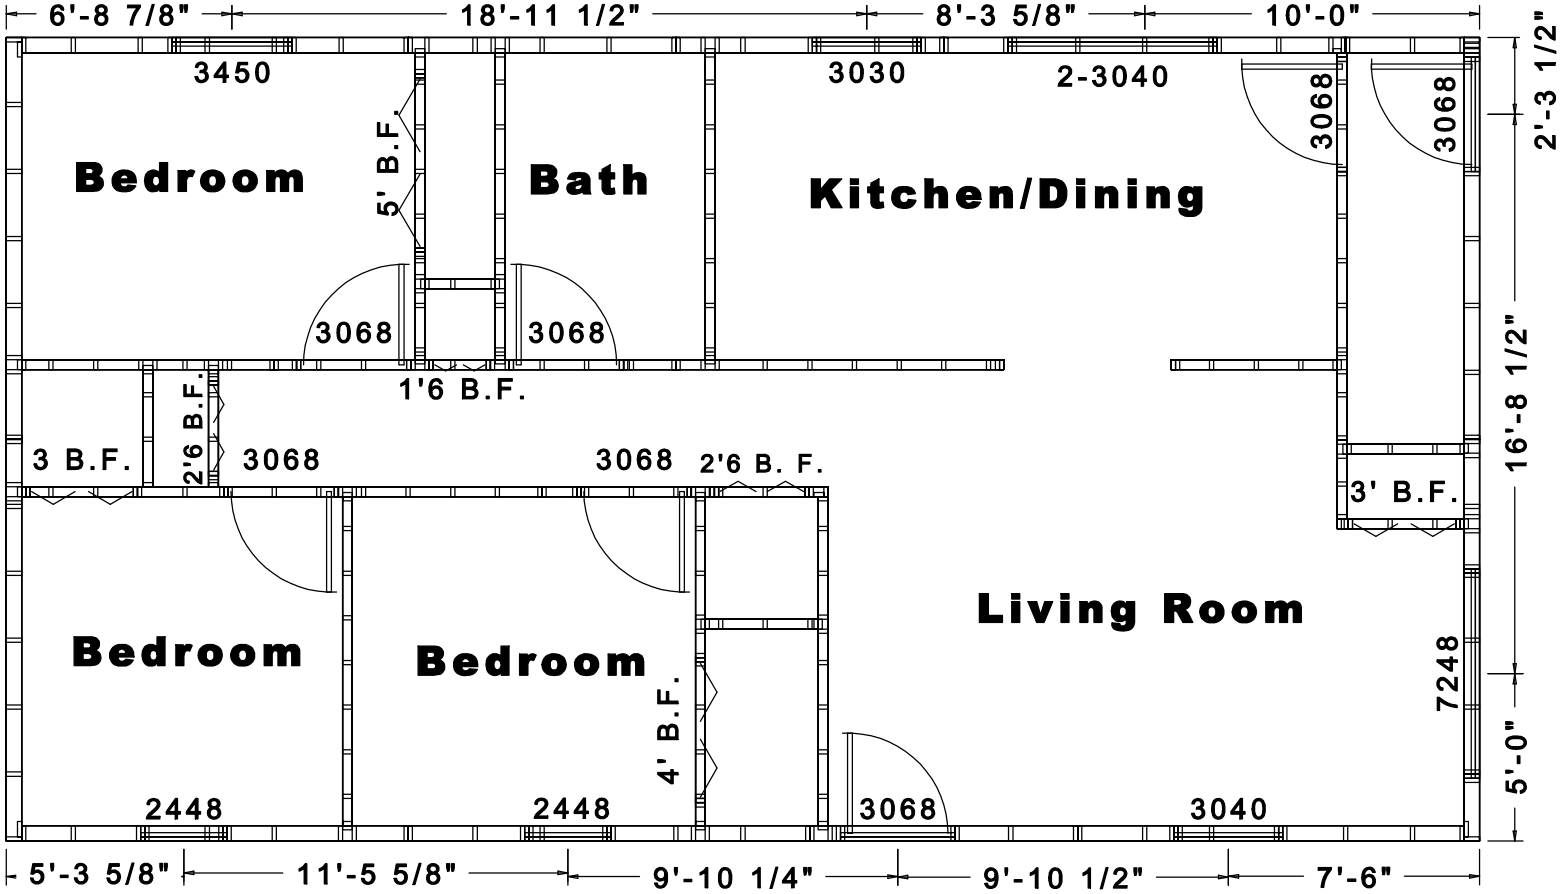

Albion Plan
2x6
Door & Window Openings
1056 Sq. Ft.