AIRPORT ZONING

AUTHORITY UNDER ACT 23 OF PUBLIC ACTS OF 1950
NONE

APPROACH PROTECTION PLAN

Approved by Michigan Aeronautics Commission _____

NOTICE

THE SALE OR LONG TERM LEASE (+5 YEARS) OF ANY AIRPORT PROPERTY FOR NON-AERONAUTICAL PURPOSES IS PROHIBITED WITHOUT PRIOR WRITTEN F.A.A. APPROVAL.

N

0 300 600
SCALE: 1"=

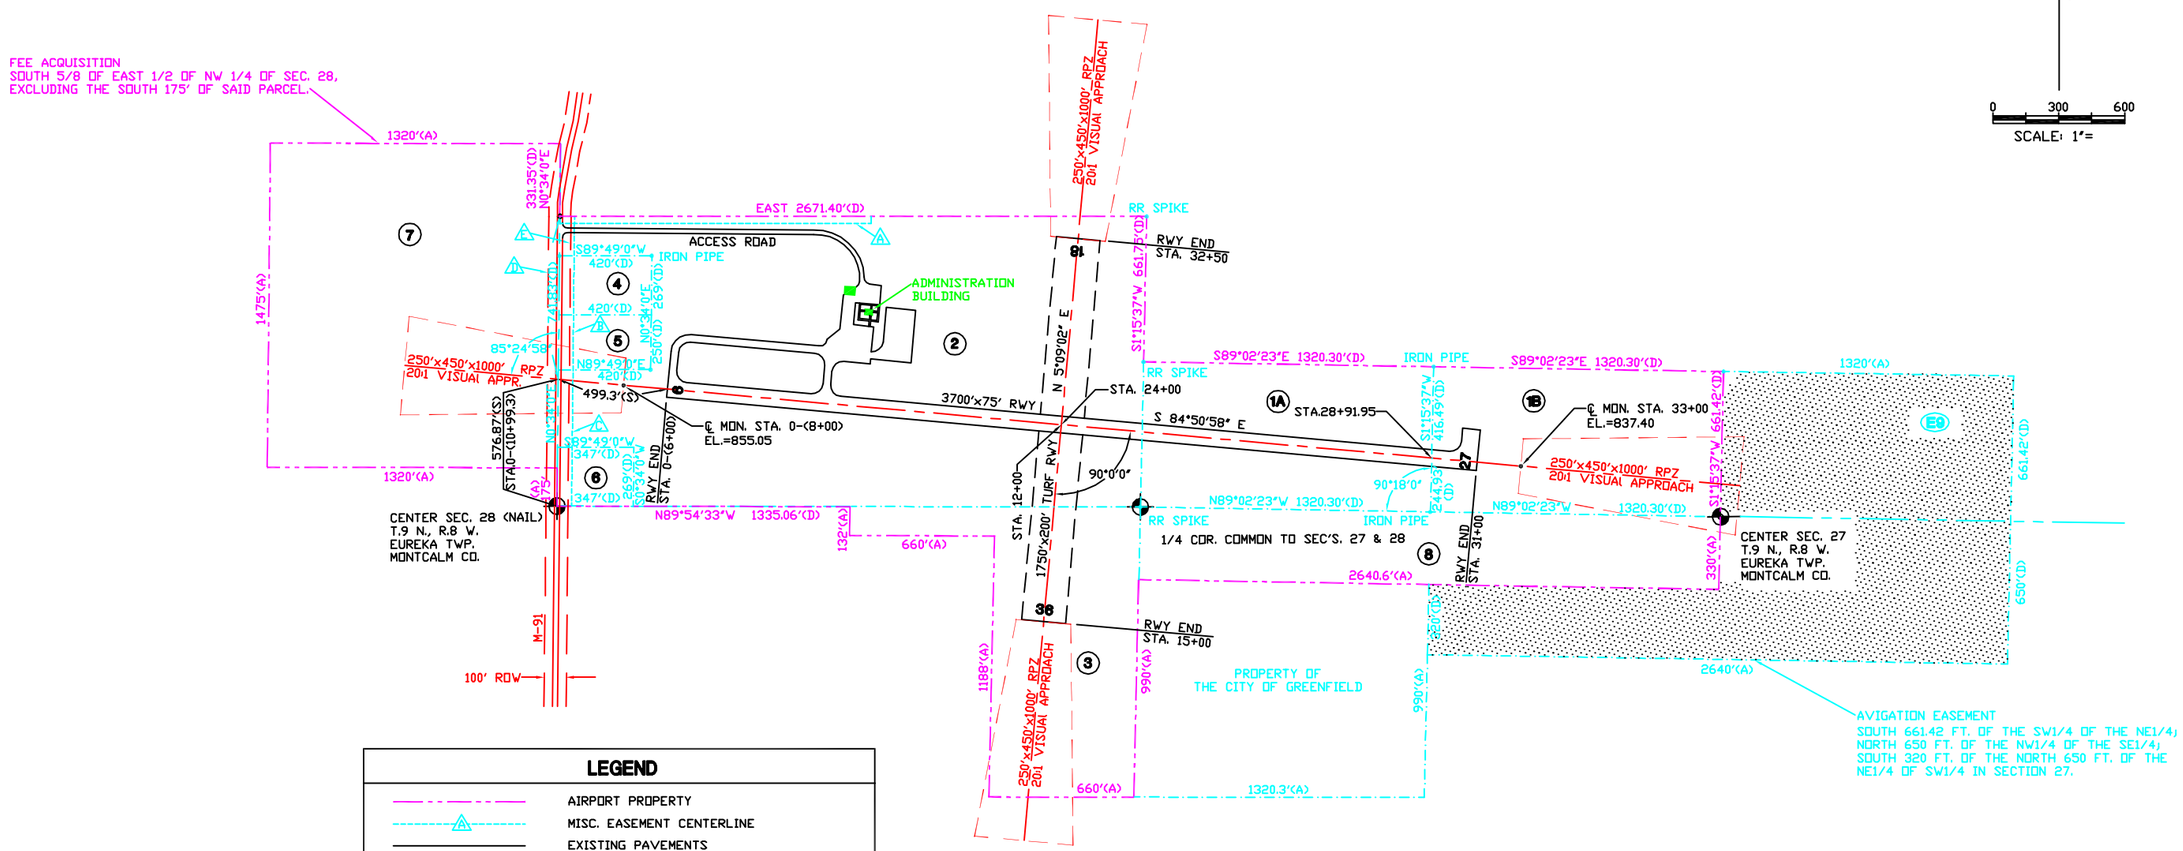

LEGEND

- AIRPORT PROPERTY
- MISC. EASEMENT CENTERLINE
- EXISTING PAVEMENTS
- EX. RUNWAY PROTECTION ZONE
- SECTION CORNER
- SECTION LINE
- FEE TITLE PROPERTY - PARCEL & NUMBER
- AVIGATION EASEMENT - PARCEL & NUMBER
- EXISTING BUILDING
- IRON PIPE OR R.R. SPIKE
- MONUMENT

MEASUREMENT NOTATION

660'(A)	ASSUMED
660.10'(C)	COMPUTED
660.12'(D)	DEED OR PLAT
660.14'(S)	SURVEYED

TITLE KEY

W.D. = WARRANTY DEED
Q.C. = QUIT CLAIM
A.E. = AVIGATION EASEMENT

OTHER EASEMENT INTERESTS

PARCEL	WIDTH	USE	GRANTEE	LIBER & PAGE	RECORDED DATE	SUBORDINATION AGREEMENT DATE
A*	65'	POLELINE-CONDUIT	CONS. POWER	267-342	08-20-38	
B	16.5'	CONDUIT-CABLE	MICH. BELL TELE.	500-387	02-14-77	
C	16.5'	CONDUIT-CABLE	MICH. BELL TELE.	500-391	02-14-77	
D**	50'	HIGHWAY R.O.W.	STATE OF MICH.	189-594	12-08-27	
E**	50'	HIGHWAY R.O.W.	STATE OF MICH.	189-588	12-08-27	

* SURFACE RIGHT RELEASE AS RECORDED IN L 583 P 1215.
** PARCELS FOUND IN HWY. RECORDS UNDER PROJ. 59-18 CONTROL SECTION 59031

AIRPORT OWNER: CITY OF GREENFIELD, MICHIGAN

TITLE INTEREST IN FEE PROPERTY AND AVIGATION EASEMENT RIGHTS ARE AS FOLLOWS:

TOTAL FEE PROPERTY INTEREST: 209.04 ACRES±
TOTAL AVIGATION EASEMENTS: 49.42 ACRES±

FEDERAL PROJ. NO.	PARCEL	GRANTOR	TITLE	SEC.	LIBER & PAGE	DATE ACQUIRED	ACRES FEE	ACRES EASE.	CONTROLLING HEIGHT
9-20-056-701	1A	H. WEAVER	W.D.	27	326-204	02-20-50	20.0		
9-20-056-701	1B	I. WEAVER	W.D.	27	387-164	11-06-56	20.0		
9-20-056-701	2	N. GREEN	W.D.	28	322-546	11-30-49	75.2		
3-26-0040-0184	3	CONS. POWER	Q.C.	28	404-904	04-04-58	22.0		
3-26-0040-0184	4	B. HEATH	W.D.	28	412-793	08-18-16	2.59		
3-26-0040-0184	5	V. JOHNSON	W.D.	28	572-468	11-05-84	2.41		
3-26-0040-0184	6	D. WULF	W.D.	28	575-287	02-20-85	2.14		
3-26-0040-0184	7	H. BEACHLER	W.D.	28	573-989	12-27-84	44.7		
3-26-0040-0184	8	D.N.R. (NORTH 330' OF DEED IS PARCEL 8)	Q.C.	27	444-252	12-31-69	20.0		
	E-9	STATE OF MICHIGAN, D.N.R.	A.E.	27	622-234	05-24-95		49.42	20:1 STA. 33+00

CITY OF GREENFIELD

CITY MANAGER DATE

NO.	DATE	REMARKS	BY	CHK
1	7-28-95	ADD PARCEL E-9	R.K.	M.D.

REVISIONS

PREPARER'S BLOCK
AIRPORT CONSULTING ENGINEERS

100 E. MAIN STREET
ANYWHERE, MICHIGAN 48900
(517) 333-9000
(517) 886-0366 FAX

DESIGNED	NAME	DATE
DRAWN	NAME	DATE
CHECKED	NAME	DATE
APPROVED		DATE

GREENFIELD MUNICIPAL AIRPORT
GREENFIELD, MICHIGAN

EXHIBIT "A" - PROPERTY MAP

MICHIGAN DEPARTMENT OF TRANSPORTATION
BUREAU OF AERONAUTICS
LANSING, MICHIGAN

BUREAU APPROVAL

MARK GRENNELL, SUPERVISOR, PROJECT SUPPORT UNIT DATE

AutoCAD R12 FILE: 59-11EX-A.DWG SHEET 1 OF 1

THIS IS A SAMPLE ONLY

FILE NUMBER 59-11