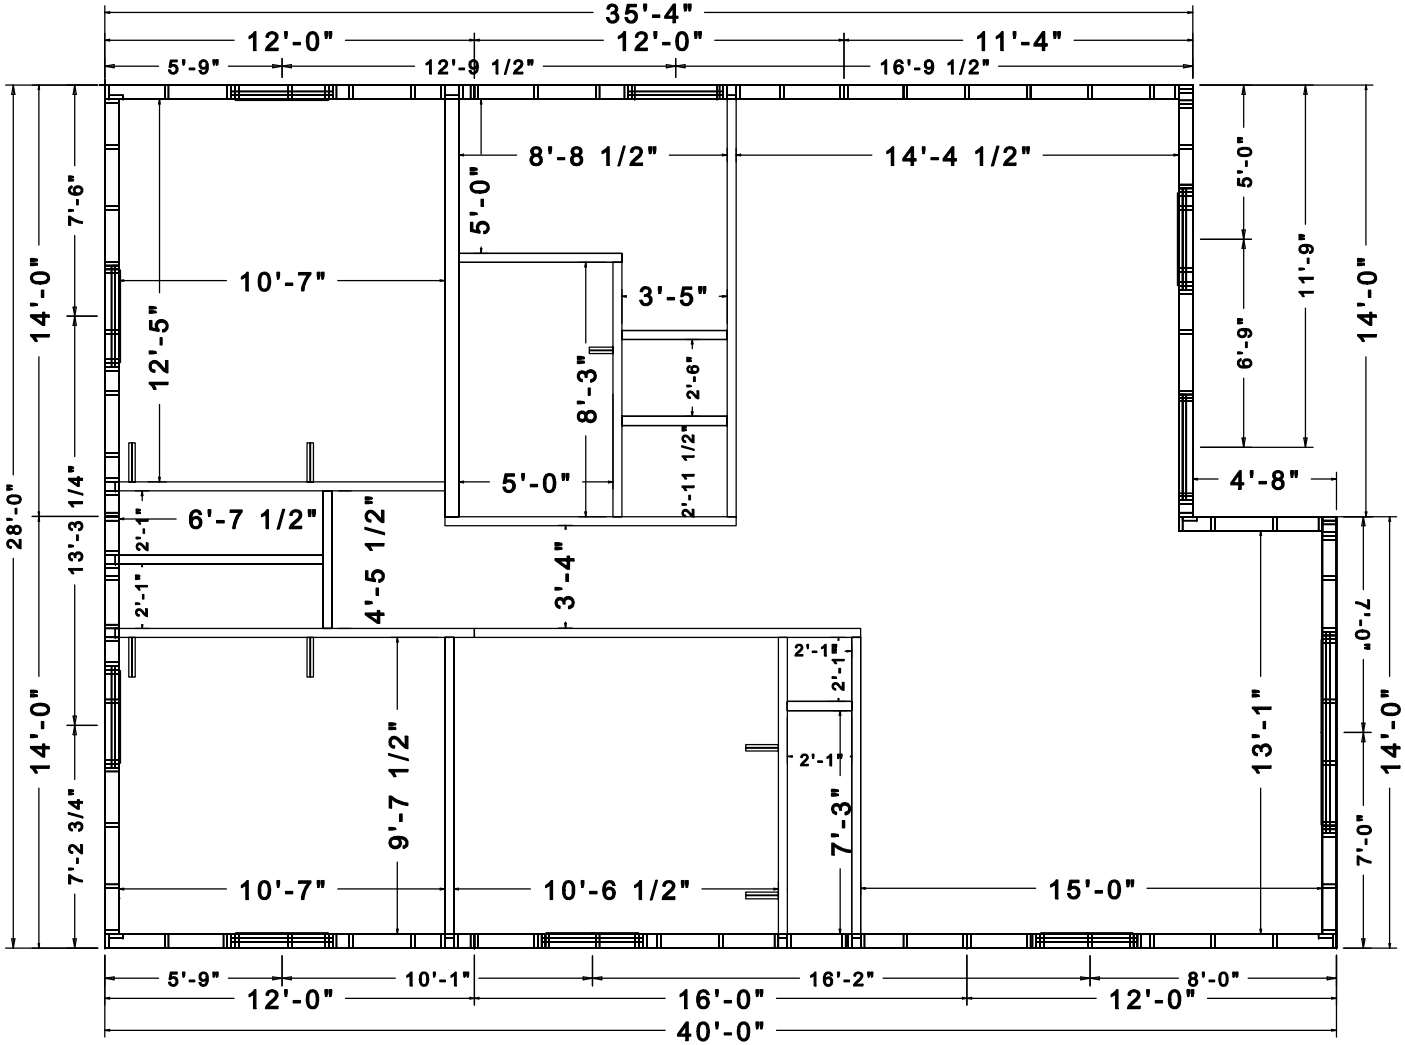

Service House
Saginaw #3 Crawl
2x6
Dimensions
1054 Sq. Ft.