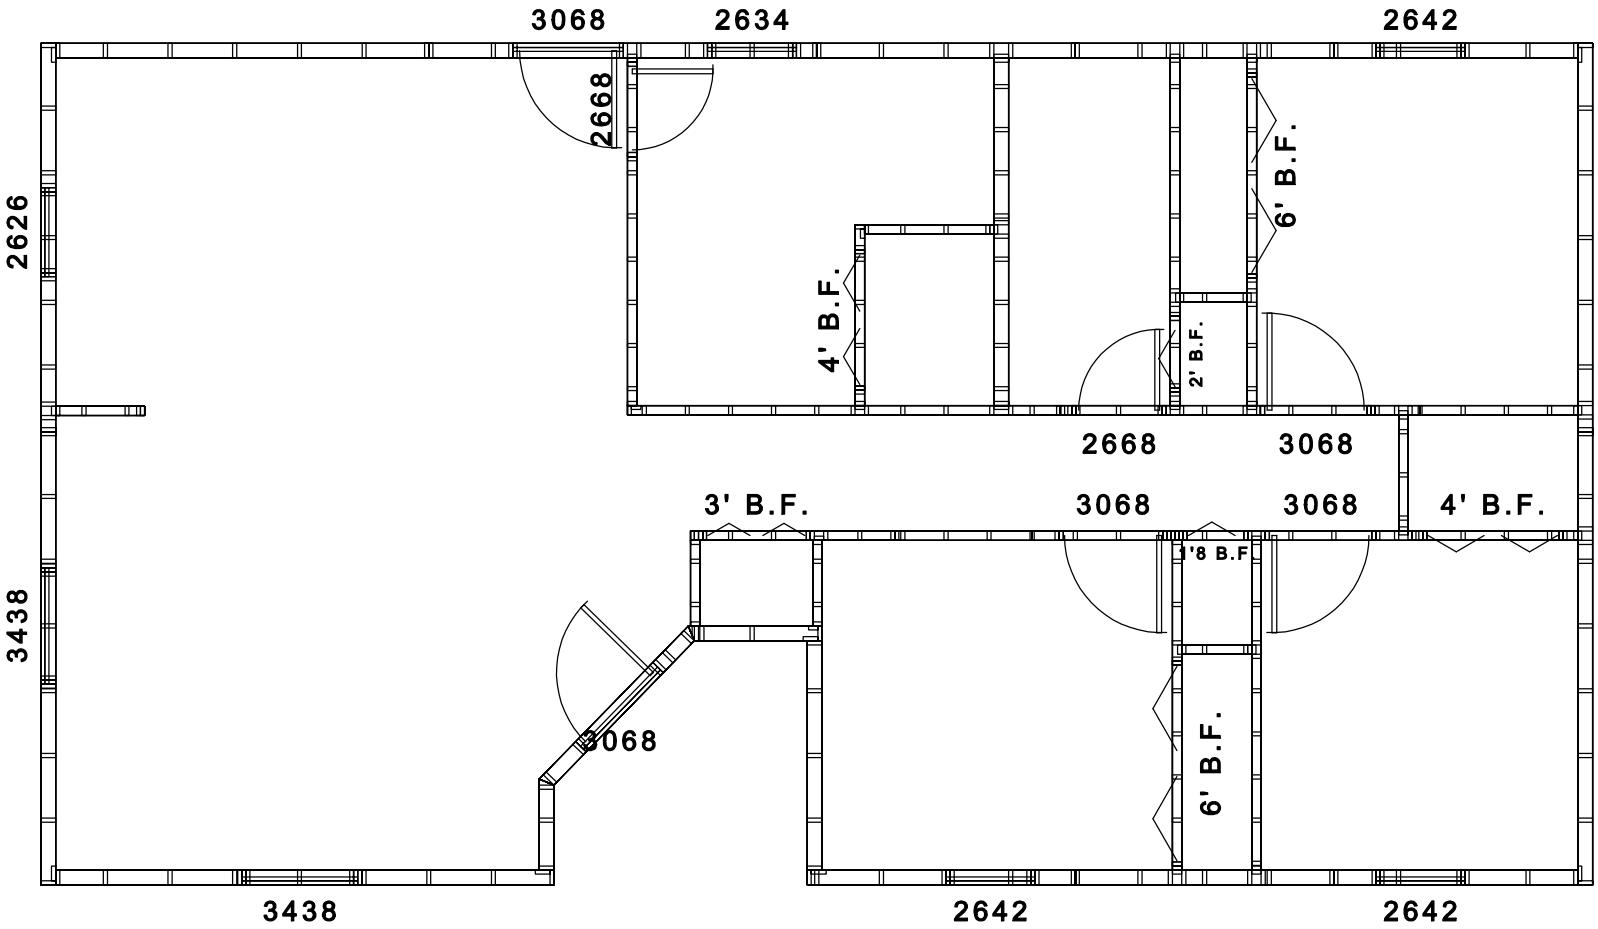

Wright House
2x6
Door & Window Openings