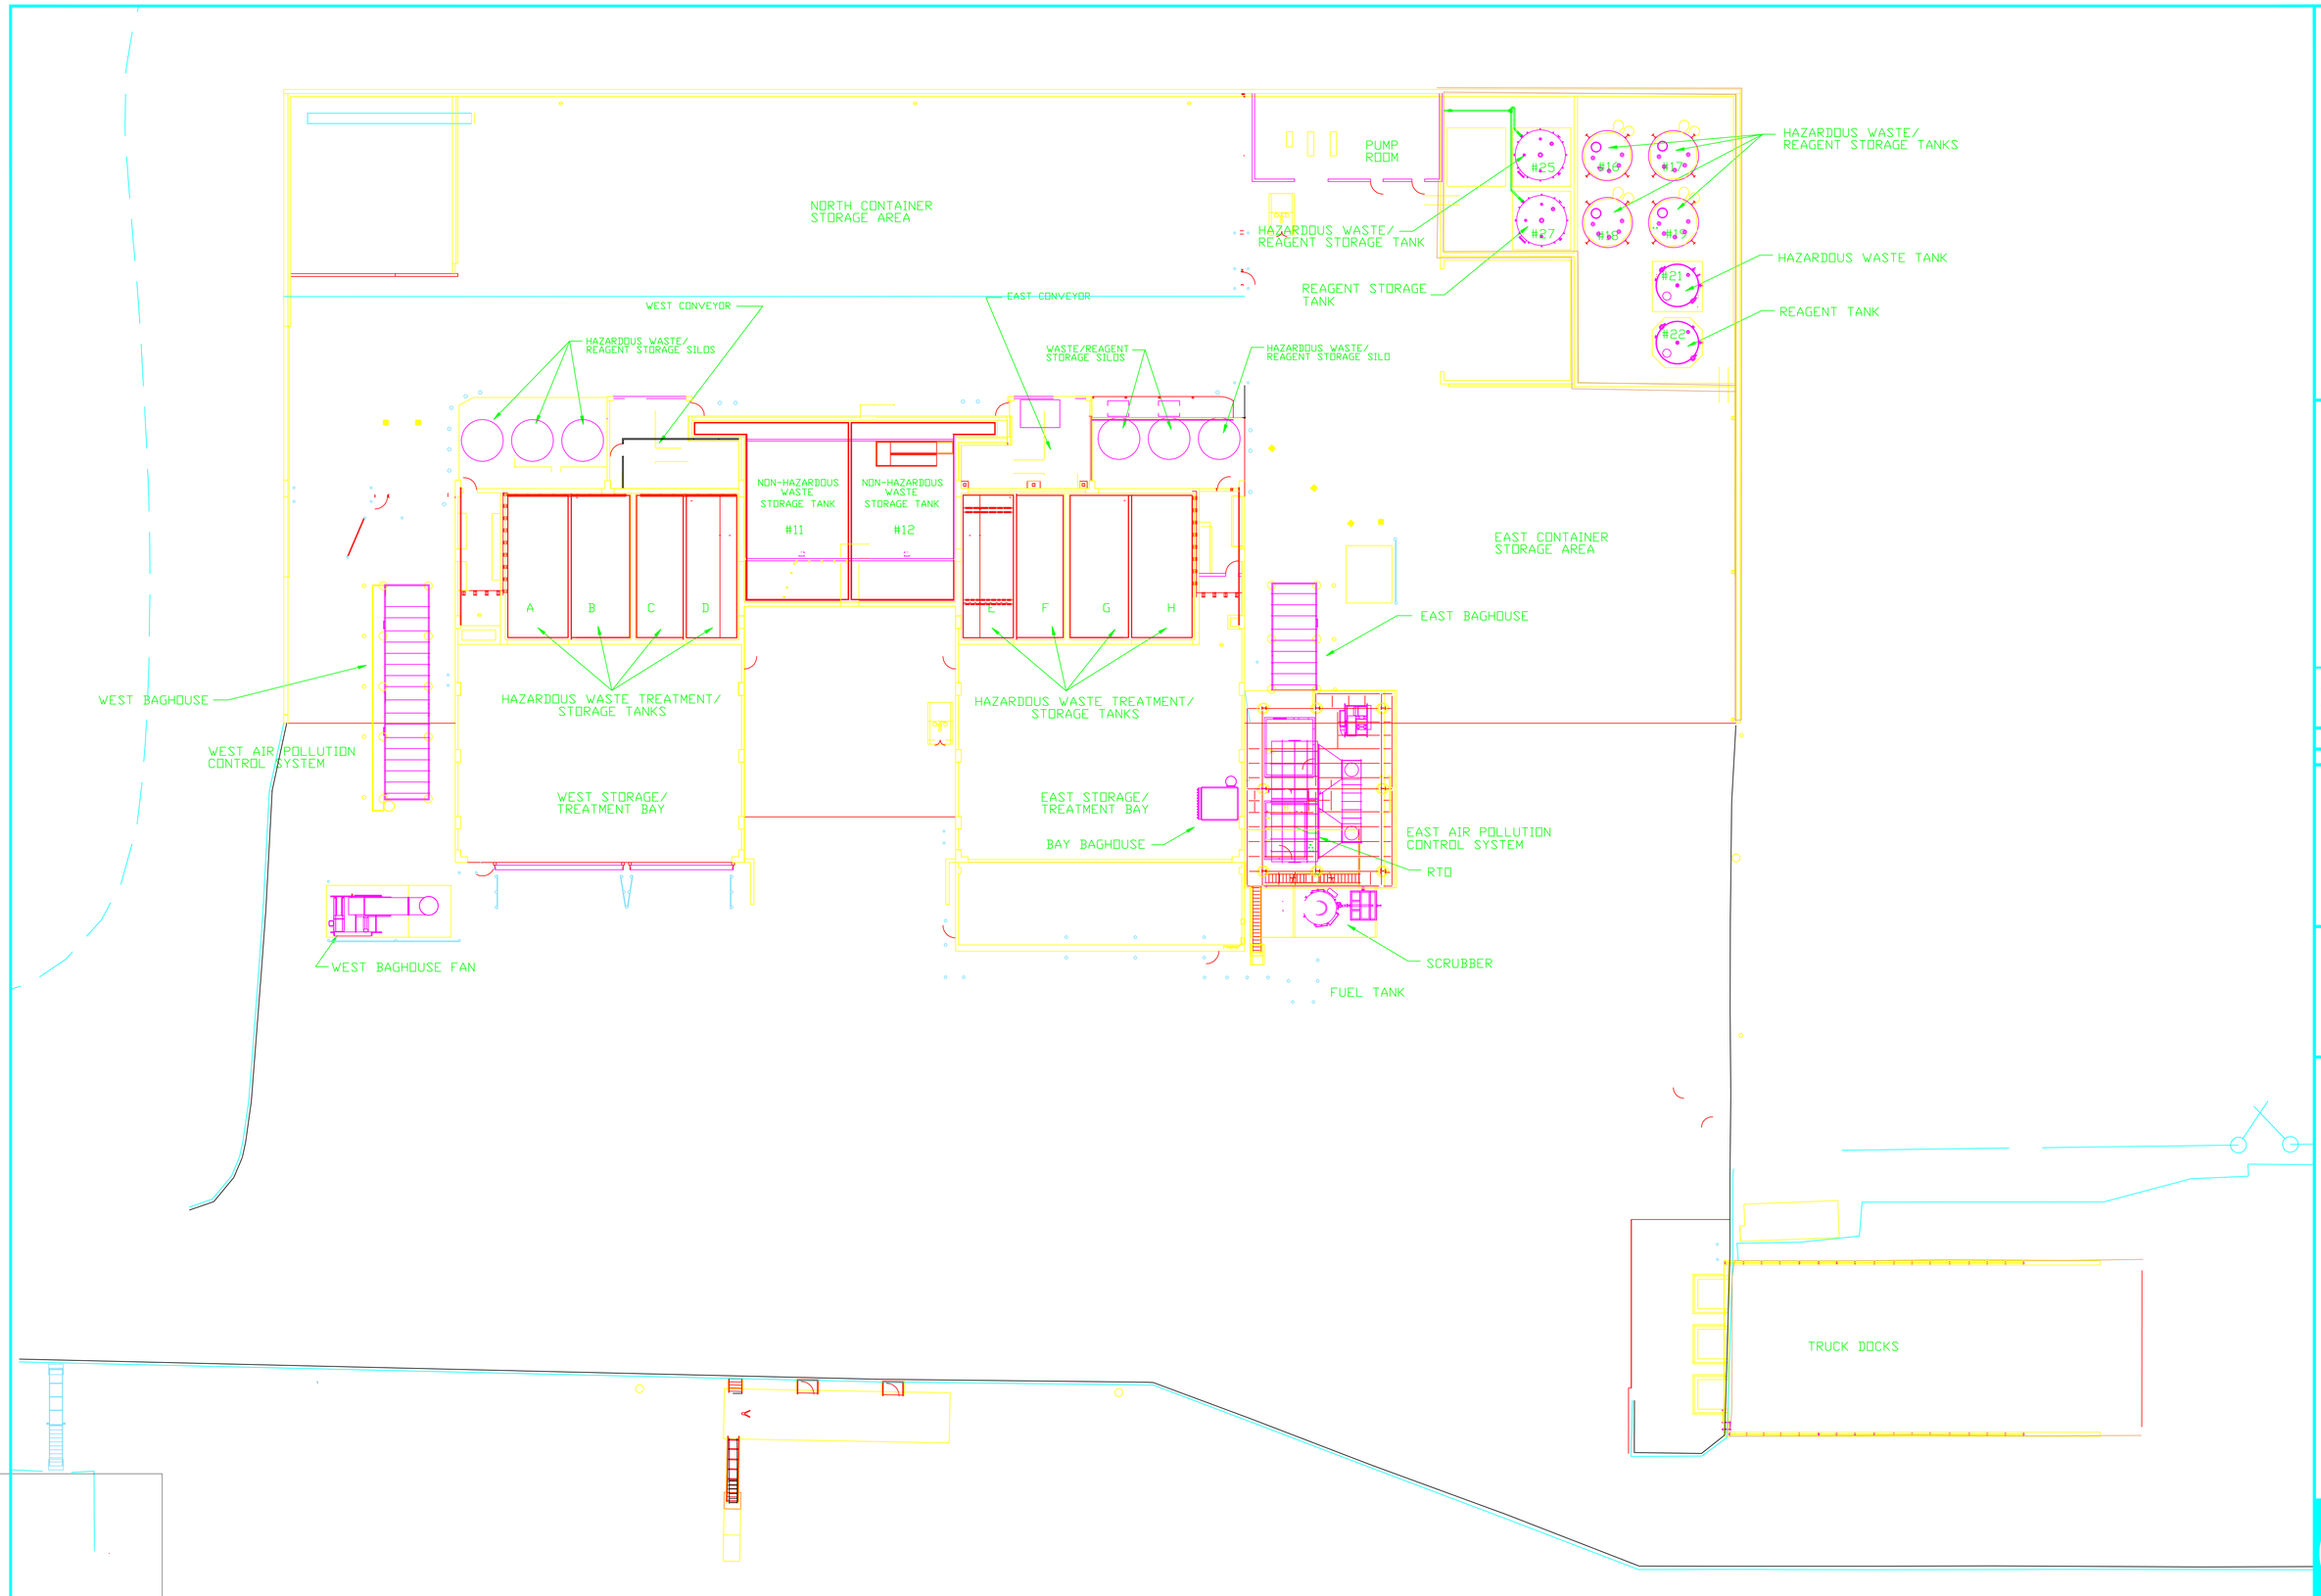

uS ecology

49350 N. I-94 SERVICE DRIVE, BELLEVILLE, MI 48111
TEL (800) 396-3265

REVISIONS		
A	11/17/14	Concrete Curb Update
B	8/22/15	Remove proposed capacity from tank farm
C	10/24/16	License Update
D		
E		

FILENAME:

SCALE: N.T.S.

DRN BY: CAG

PROJ. FILE
Lic

DATE: 10/1/02

SHEET ___ OF ___

MICHIGAN DISPOSAL WASTE TREATMENT PLANT

FACILITY DRAWING

A1