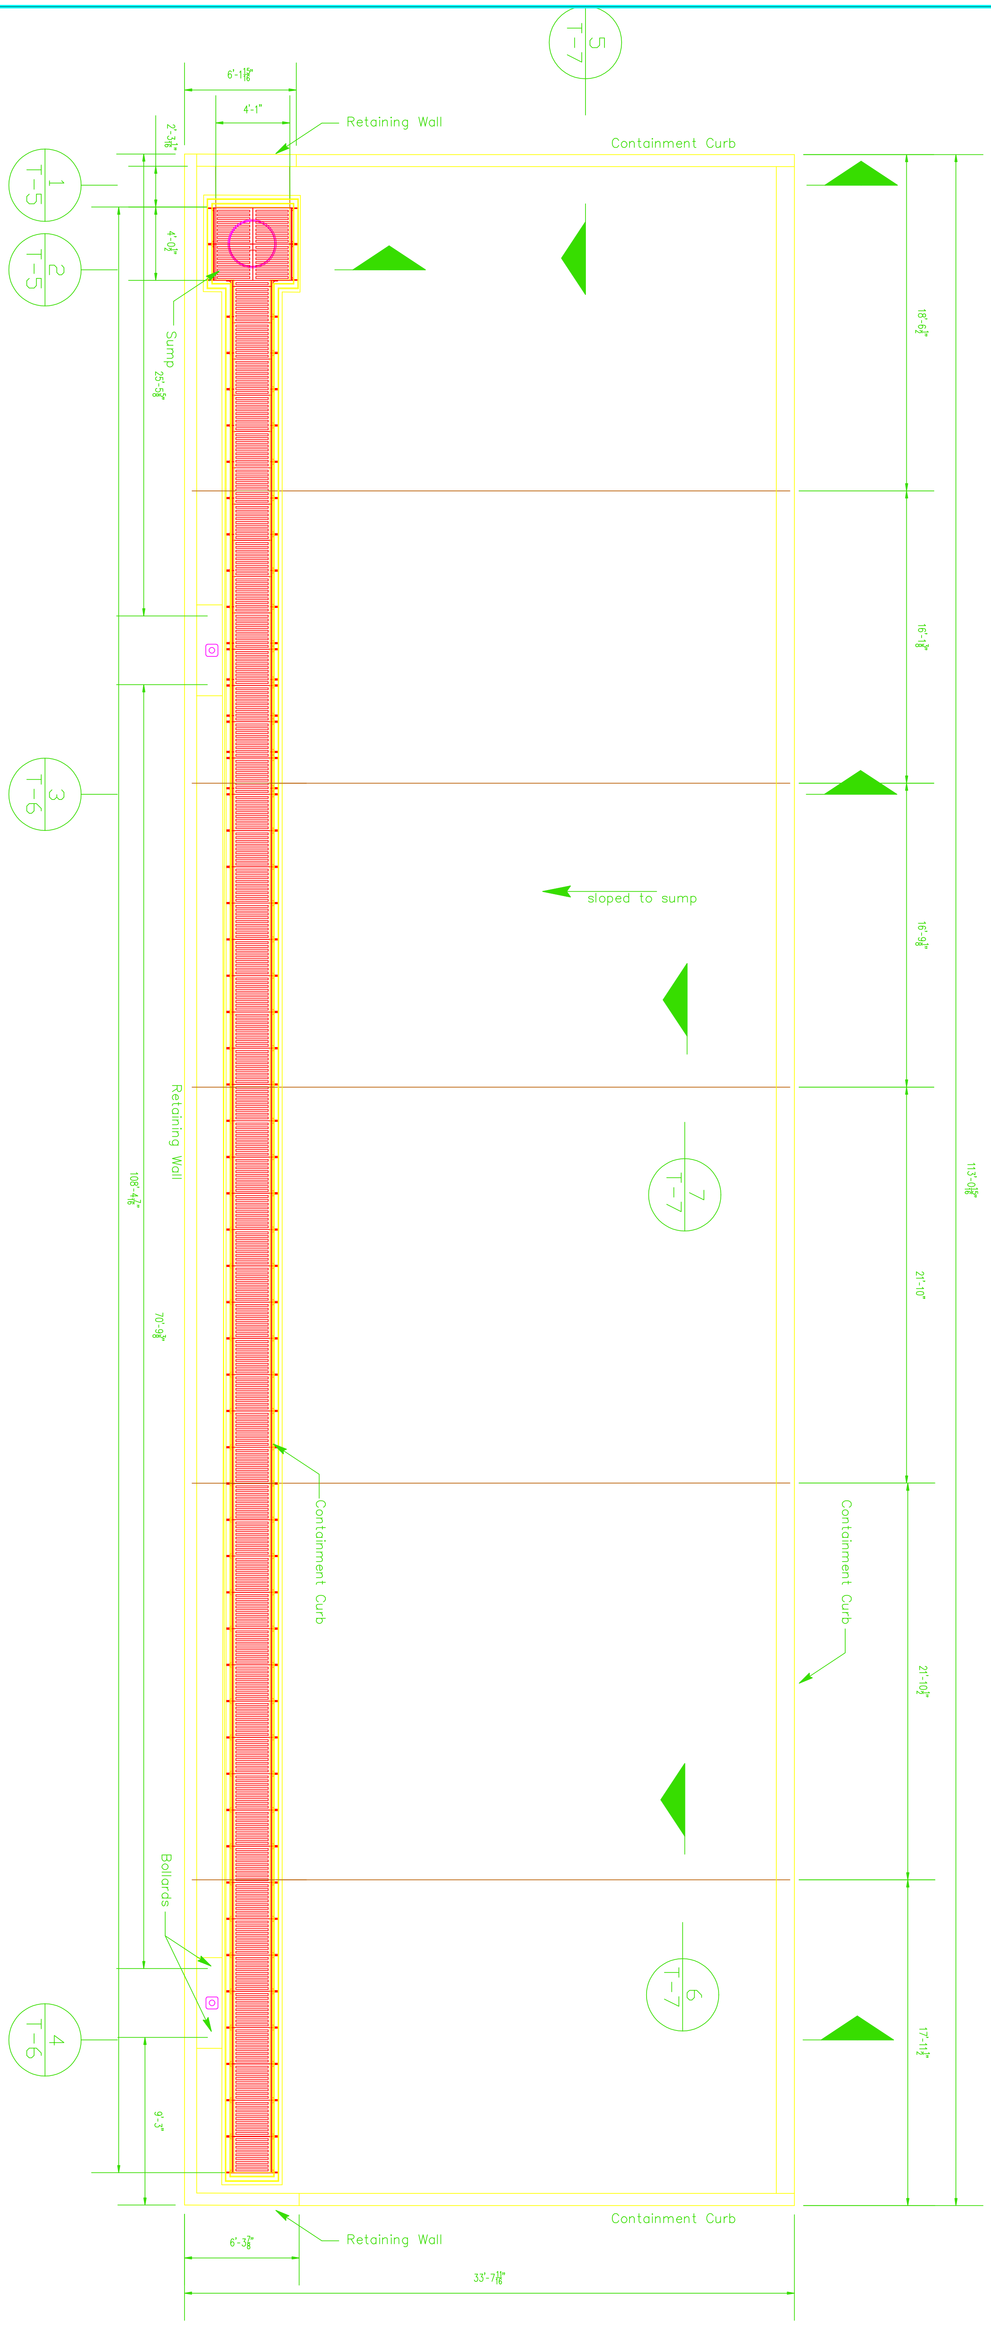

C3

MICHIGAN DISPOSAL WASTE TREATMENT PLANT
SOUTHEAST CONTAINER STORAGE AREA

EAST LIQUID CONTAINER STORAGE PAD

PROJ. FILE	FILENAME: Lic
DATE: 10/28/16	SCALE: N.T.S.
SHEET ___ OF ___	DRN BY: CAG

REVISIONS: A, B, C, D, E

US ecology
49350 N. I-94 SERVICE DRIVE, BELLEVILLE, MI 48111
TEL. (800) 396-3265