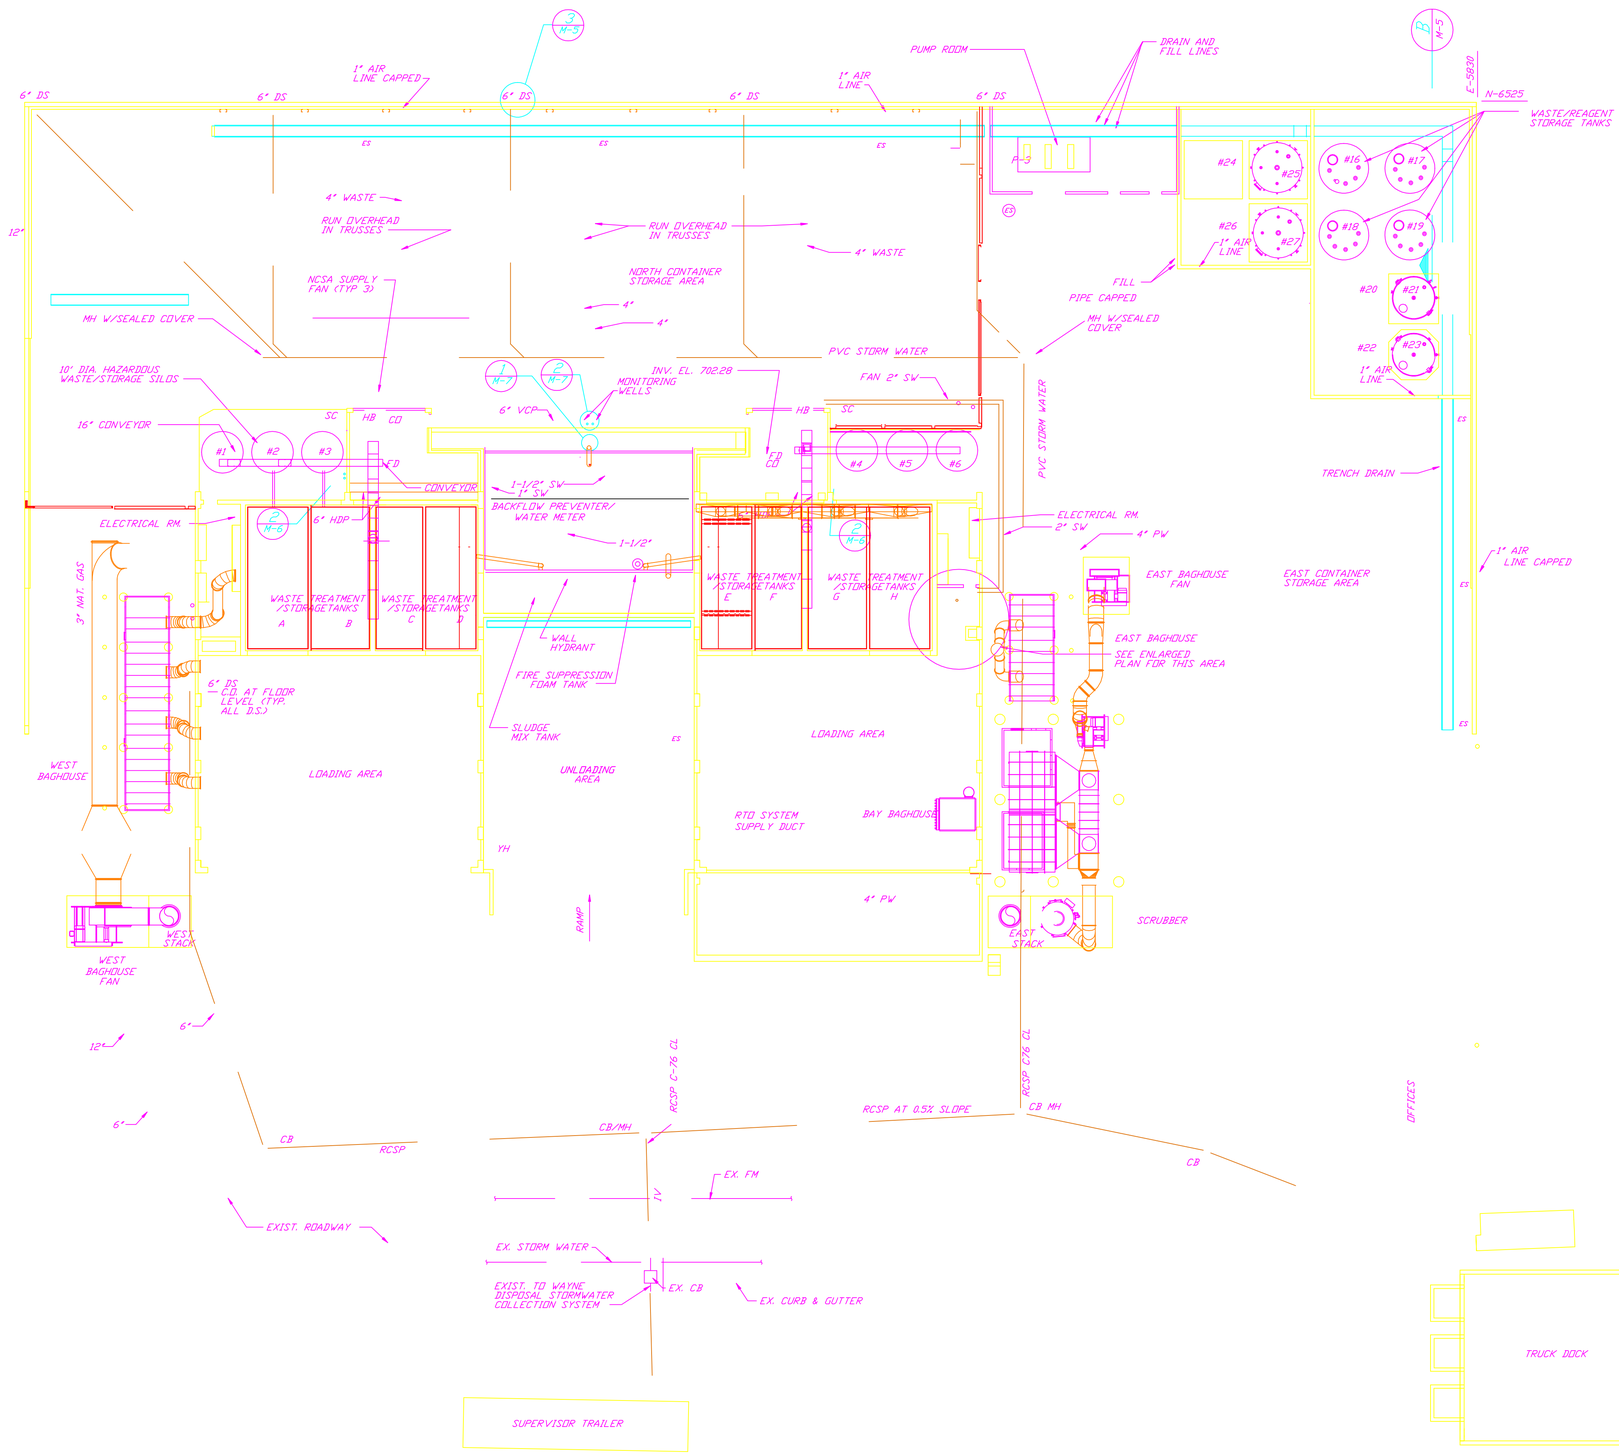

US ecology
49350 N. I-94 SERVICE DRIVE, BELLEVILLE, MI 48111
TEL (800) 396-3265

REVISIONS		
A	4/27/04	License Update
B	8/22/05	Removed capacity from tank farm
C		
D		
E		

FILENAME:

SCALE: N.T.S.

DRN BY: CAG

PROJ. FILE Lic

DATE: 3/4/95

SHEET ___ OF ___

MICHIGAN DISPOSAL WASTE TREATMENT PLANT

OVERALL MECHANICAL PLAN

M2