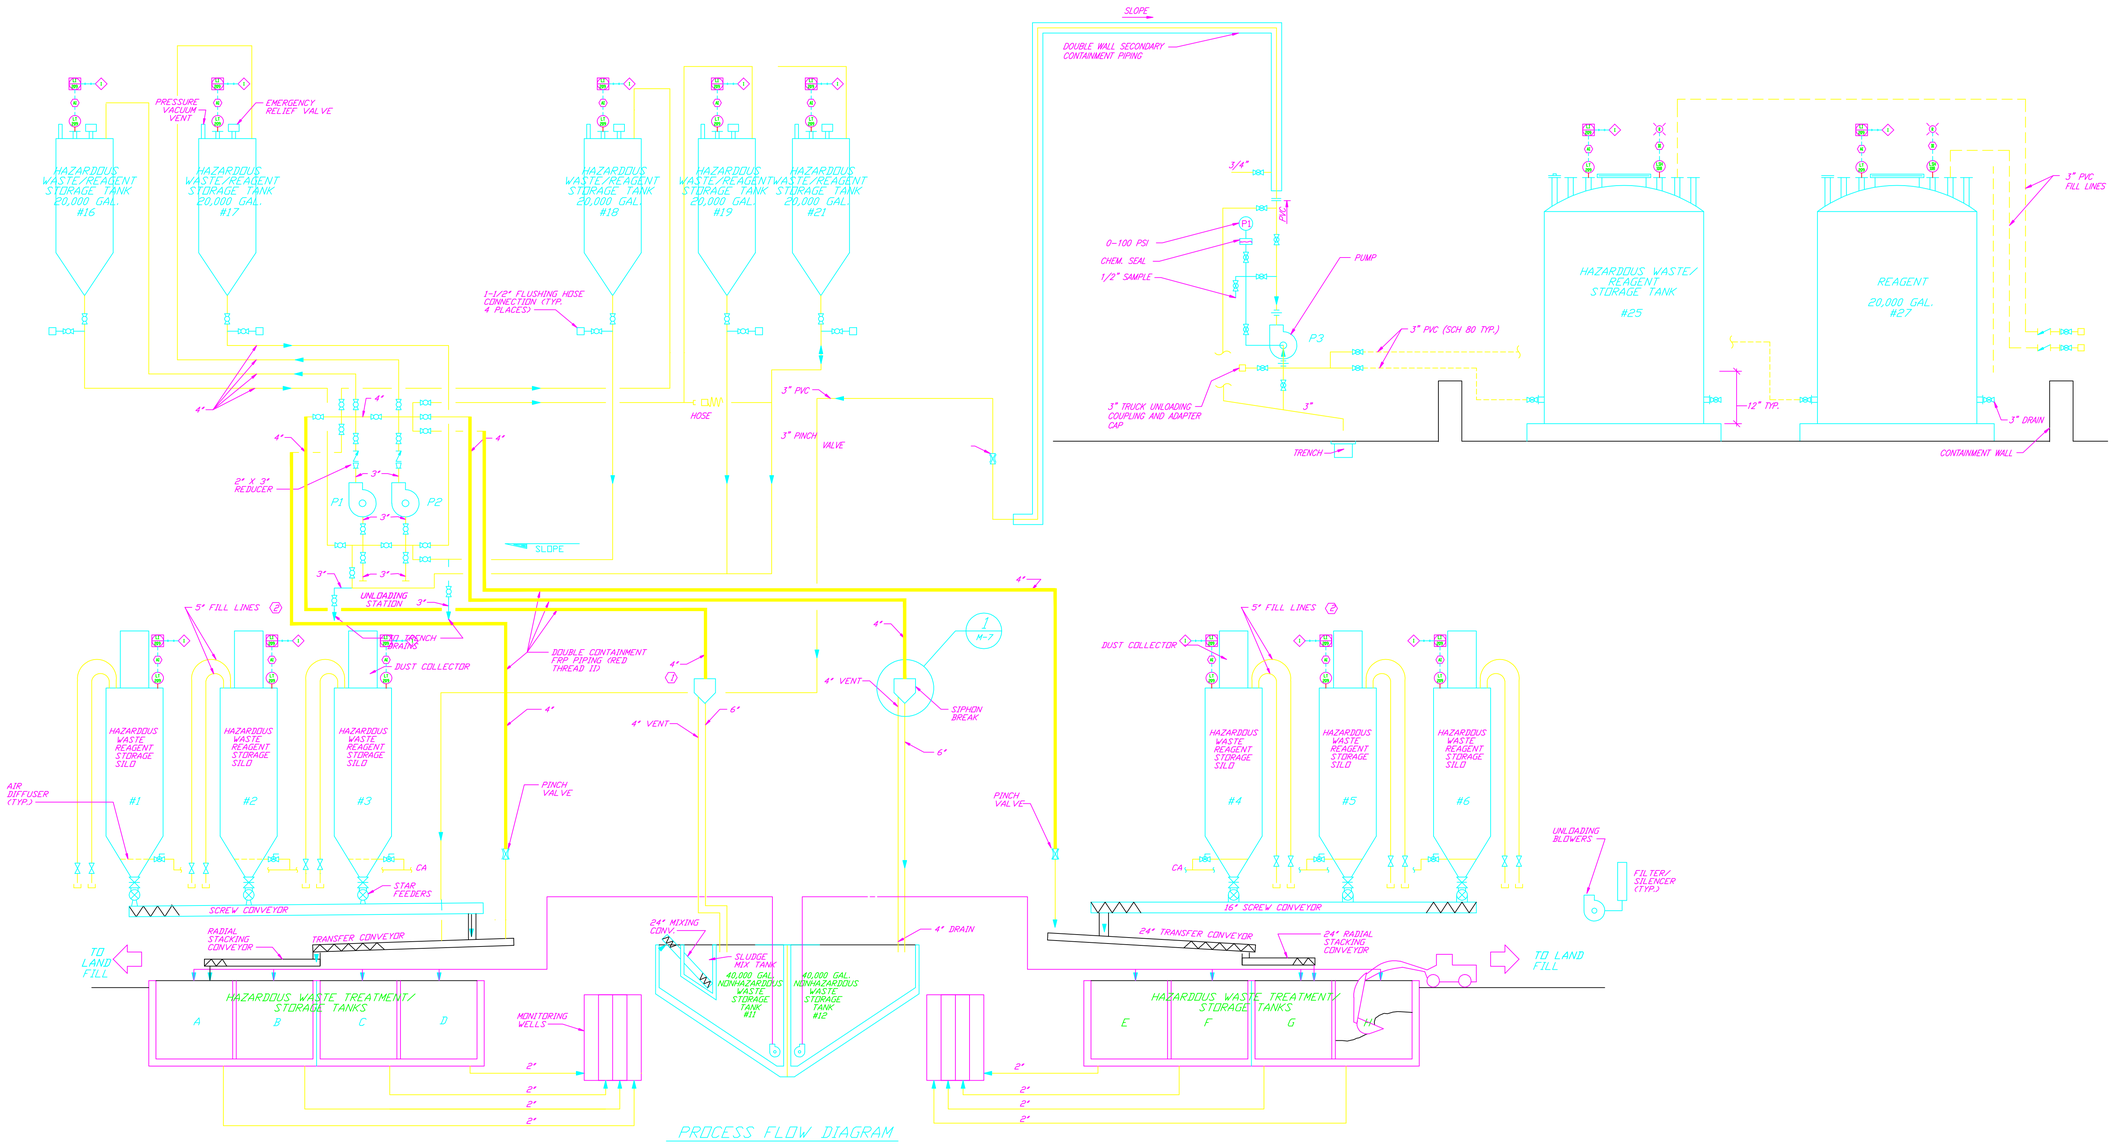

PROCESS FLOW DIAGRAM

US ecology
49350 N. I-94 SERVICE DRIVE, BELLEVILLE, MI 48111
TEL (800) 396-3265

REVISIONS		
A	8/19/02	Relabel silos
B		
C		
D		
E		

FILENAME:
SCALE: N.T.S.
DRN BY: CAG
PROJ. FILE Lic
DATE: 8/19/02
SHEET ___ OF ___

MICHIGAN DISPOSAL WASTE TREATMENT PLANT

WASTE TREATMENT P&ID

PP-1