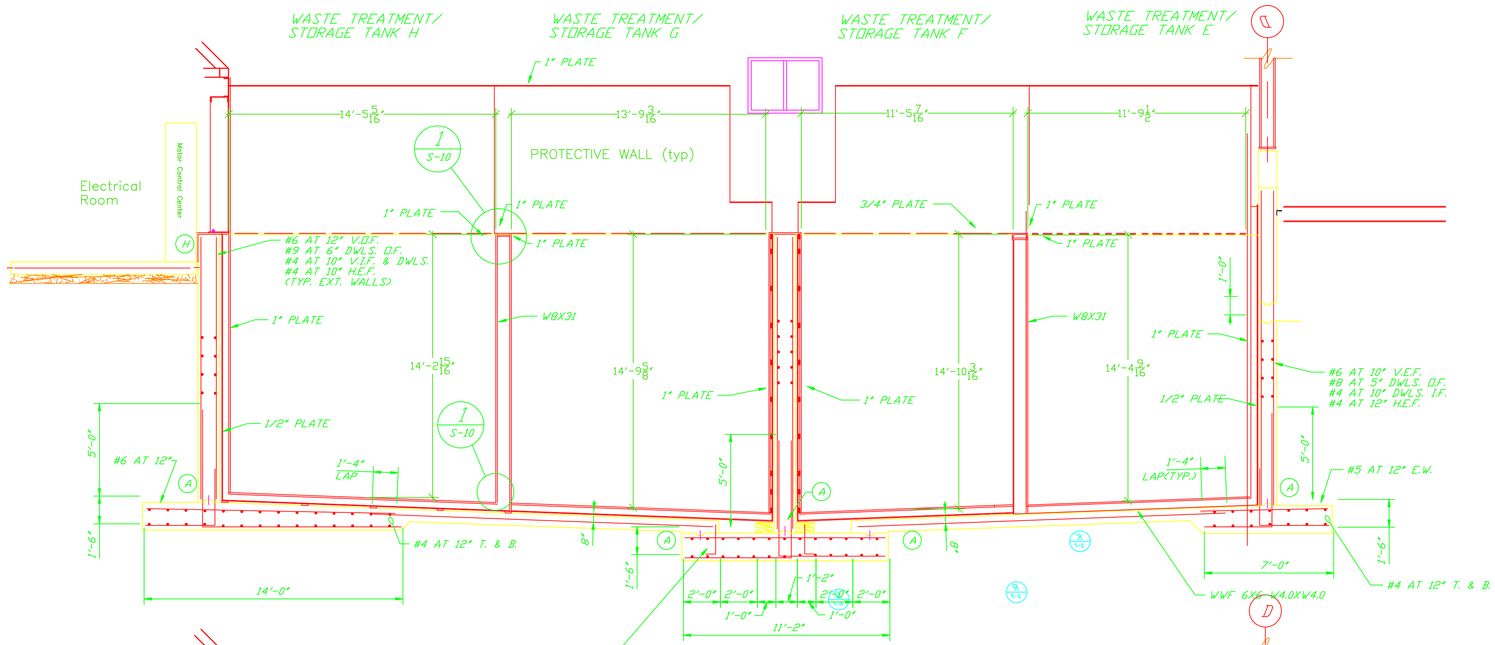

SECTION - LOOKING SOUTH (L / S-1)

SCALE: 1/4"=1'-0"

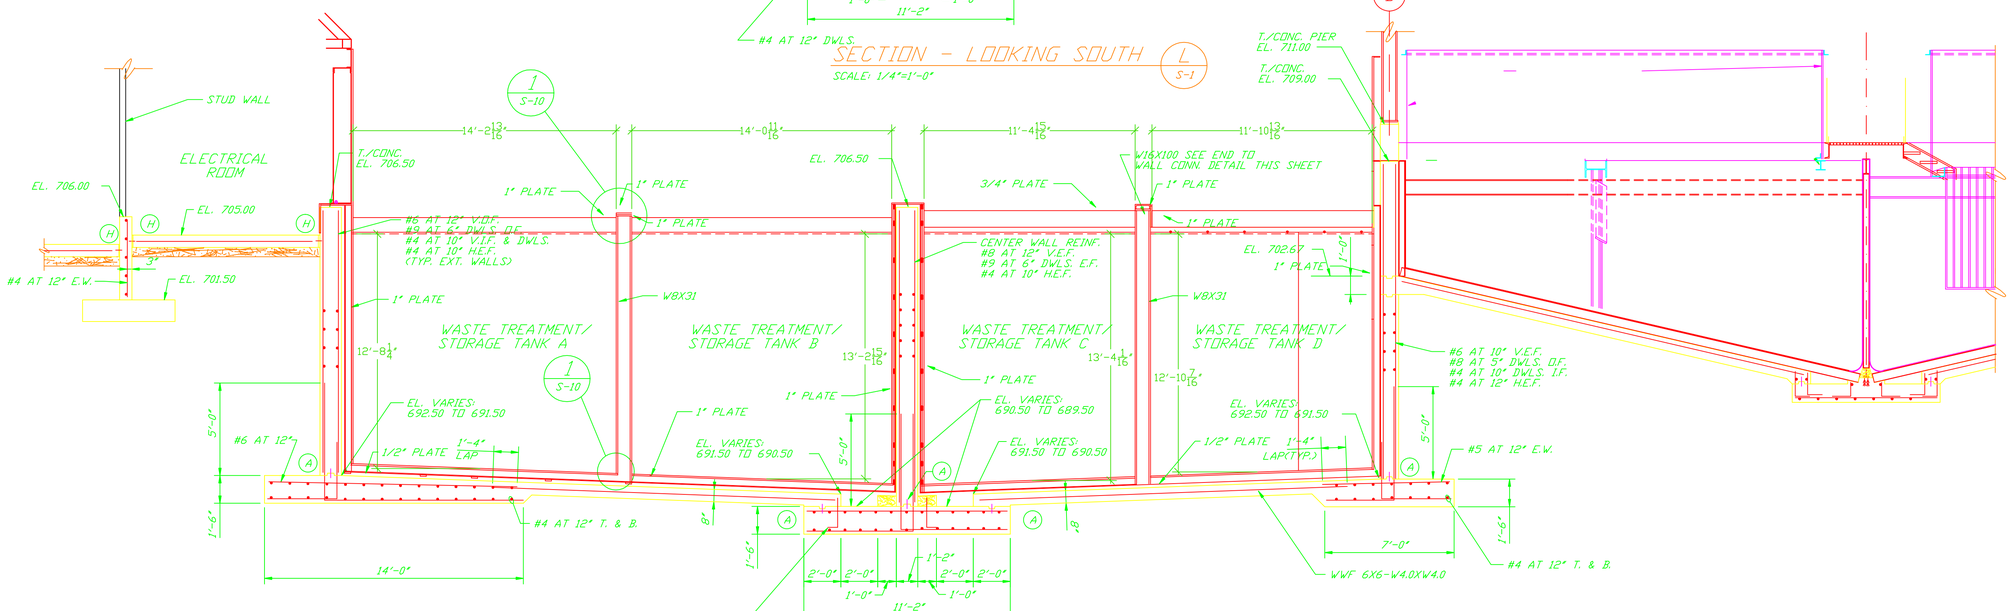

SECTION - LOOKING NORTH (L / S-1)

SCALE: 1/4"=1'-0"

US ecology

49350 N. I-94 SERVICE DRIVE, BELLEVILLE, MI 48111
TEL. (800) 396-3265

REVISIONS

A
B
C
D
E

FILENAME:

SCALE: N.T.S.

DRN BY: CAG

PROJ. FILE
Lic

DATE: 3/4/95

SHEET ___ OF ___

MICHIGAN DISPOSAL WASTE TREATMENT PLANT
WASTE TREATMENT & STORAGE TANKS

STRUCTURAL SECTIONS

S1