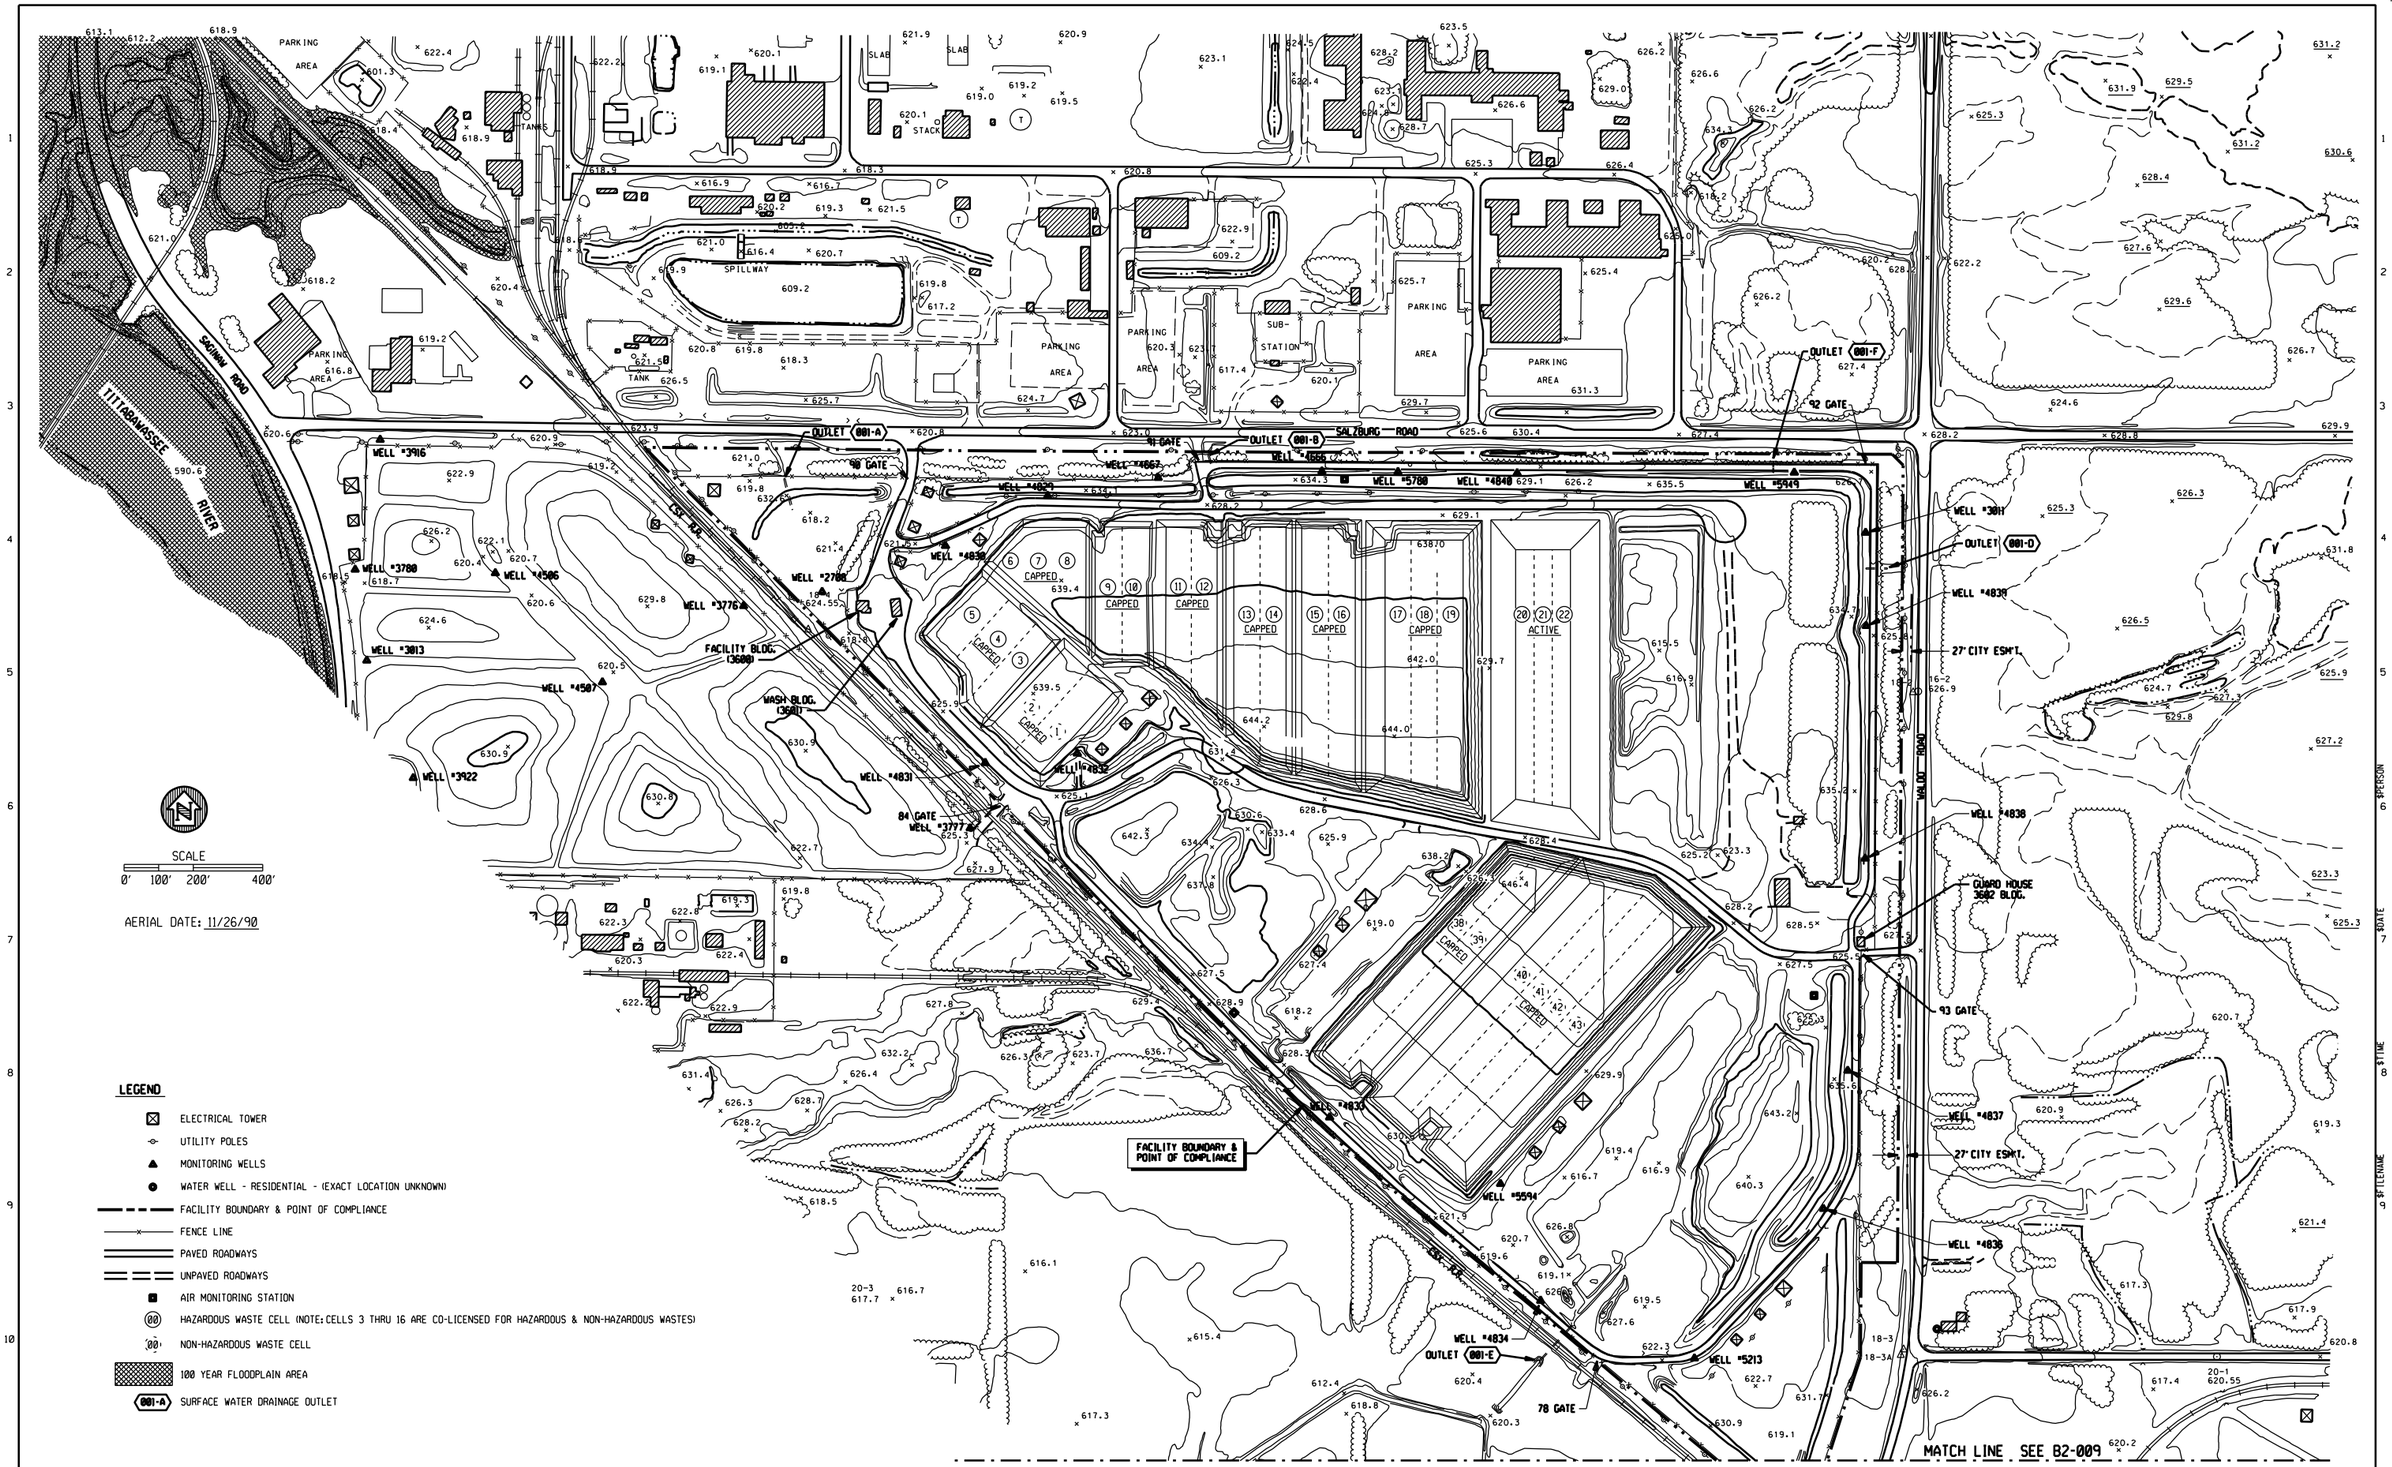

REV. MARK	REVISION	BY	CHK	APP	DATE
A	ADDED REFERENCE TO POINT OF COMPLIANCE & OUTLET "F"	LEG	JJA	JJA	9/08

REV. MARK	REVISION	BY	CHK	APP	DATE

DRAWING ISSUE RECORD

ISSUE NO.	REV	MATERIAL OR JOB SPEC	BID	FAB	CONST	REF
			DATE ISSUED FOR			

DESIGNED	J.J. ALLEN	11/05
DRAWN	L.E. GIRARDIN	11/05
CHECKED	J.J.A.	11/05
APPROVED	J.J.A.	11/05
PROJ. ENGR.	J.J. ALLEN	11/05
MFG. REP.	STEVE LUCAS	11/05

STATUS | PLANT NO.

P.E. SEAL

THE DOW CHEMICAL COMPANY

MICHIGAN DIVISION — MIDLAND, MICHIGAN

SALZBURG LANDFILL — 3600 BLDG

FIGURE 11.P-1
SITE TOPOGRAPHIC MAP
(SHEET 1 OF 2)

EJN NUMBER	SCALE		REV.
114291	1" = 200'-0"	B2-100-1374	A

2 PLN

PRINTED | VER.