DOUBLE DUPLEX
= NEMA 5-15R RECEPTACLES
= STD. RECEPTACLES
= TELEPHONE OUTLET
= DATA COMM LINE
= COMPUTER CONDUIT
= ANTRON CARPETING

MICHIGAN DEPARTMENT OF STATE

SITE:

SQ. FT.

4500 SF

SCALE:

DATE:
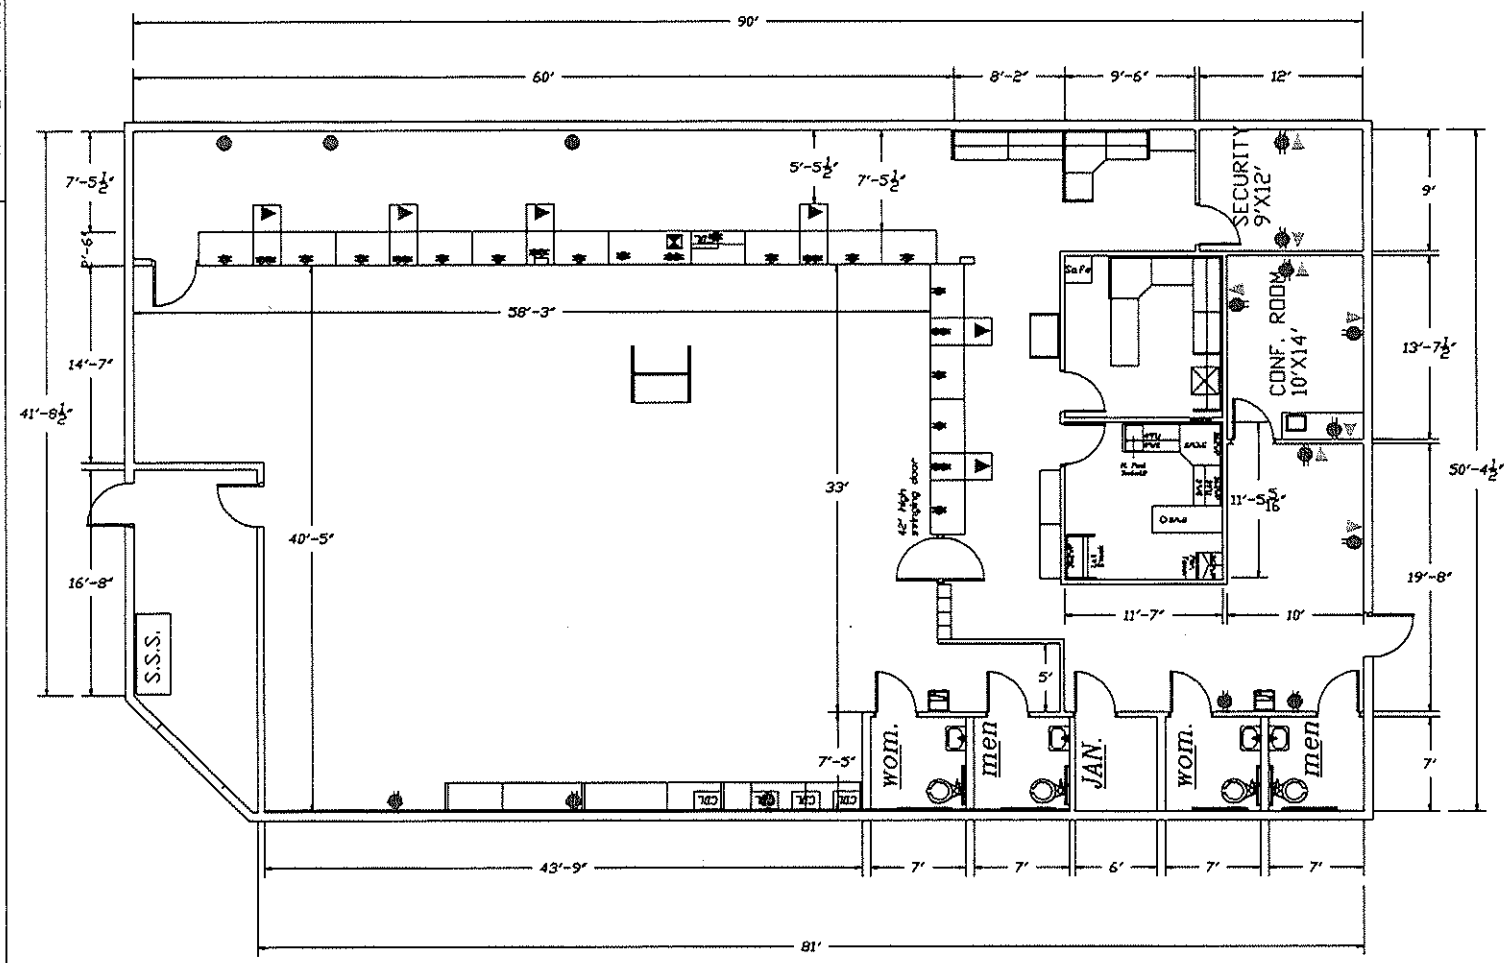
BY: