Site Plan:

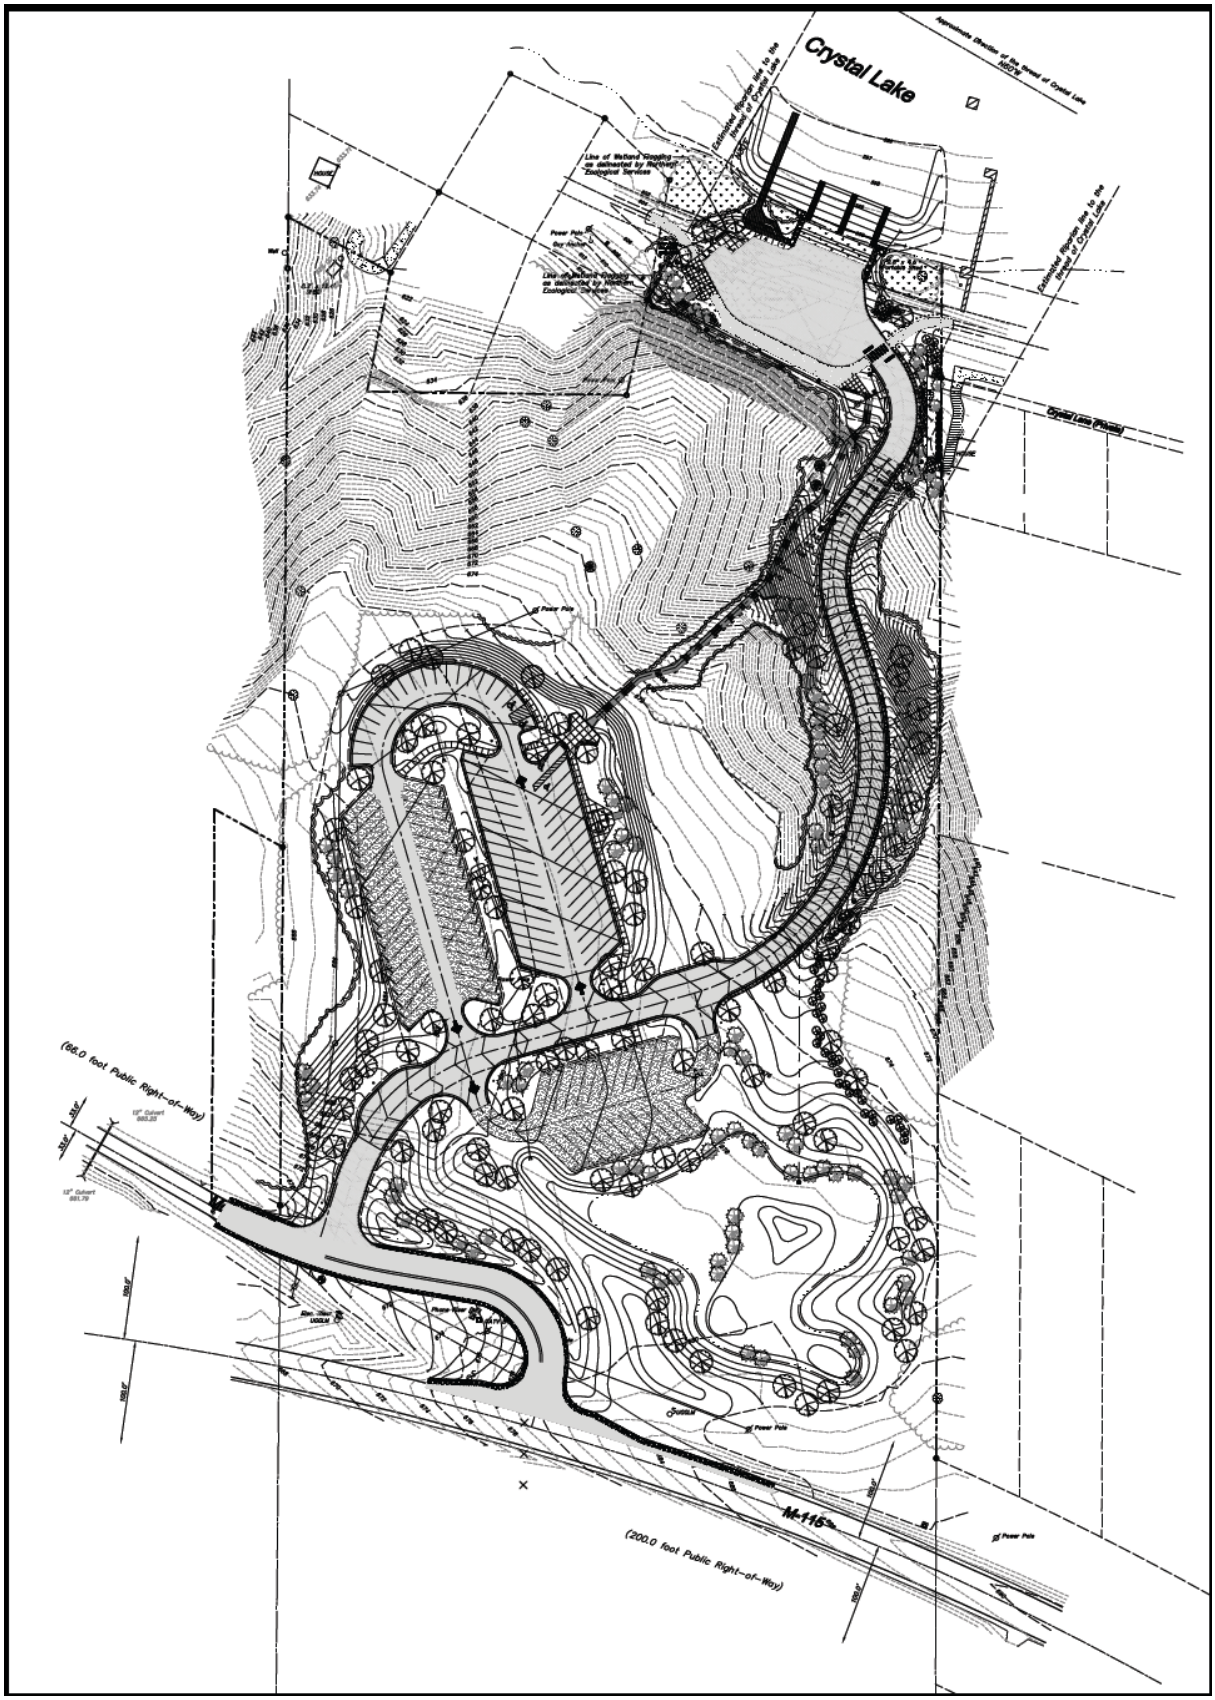
Crystal Lake
Crystal Lake (Private)
(66.0 foot Public Right-of-Way)
(200.0 foot Public Right-of-Way)
M-115