GRADING PLAN

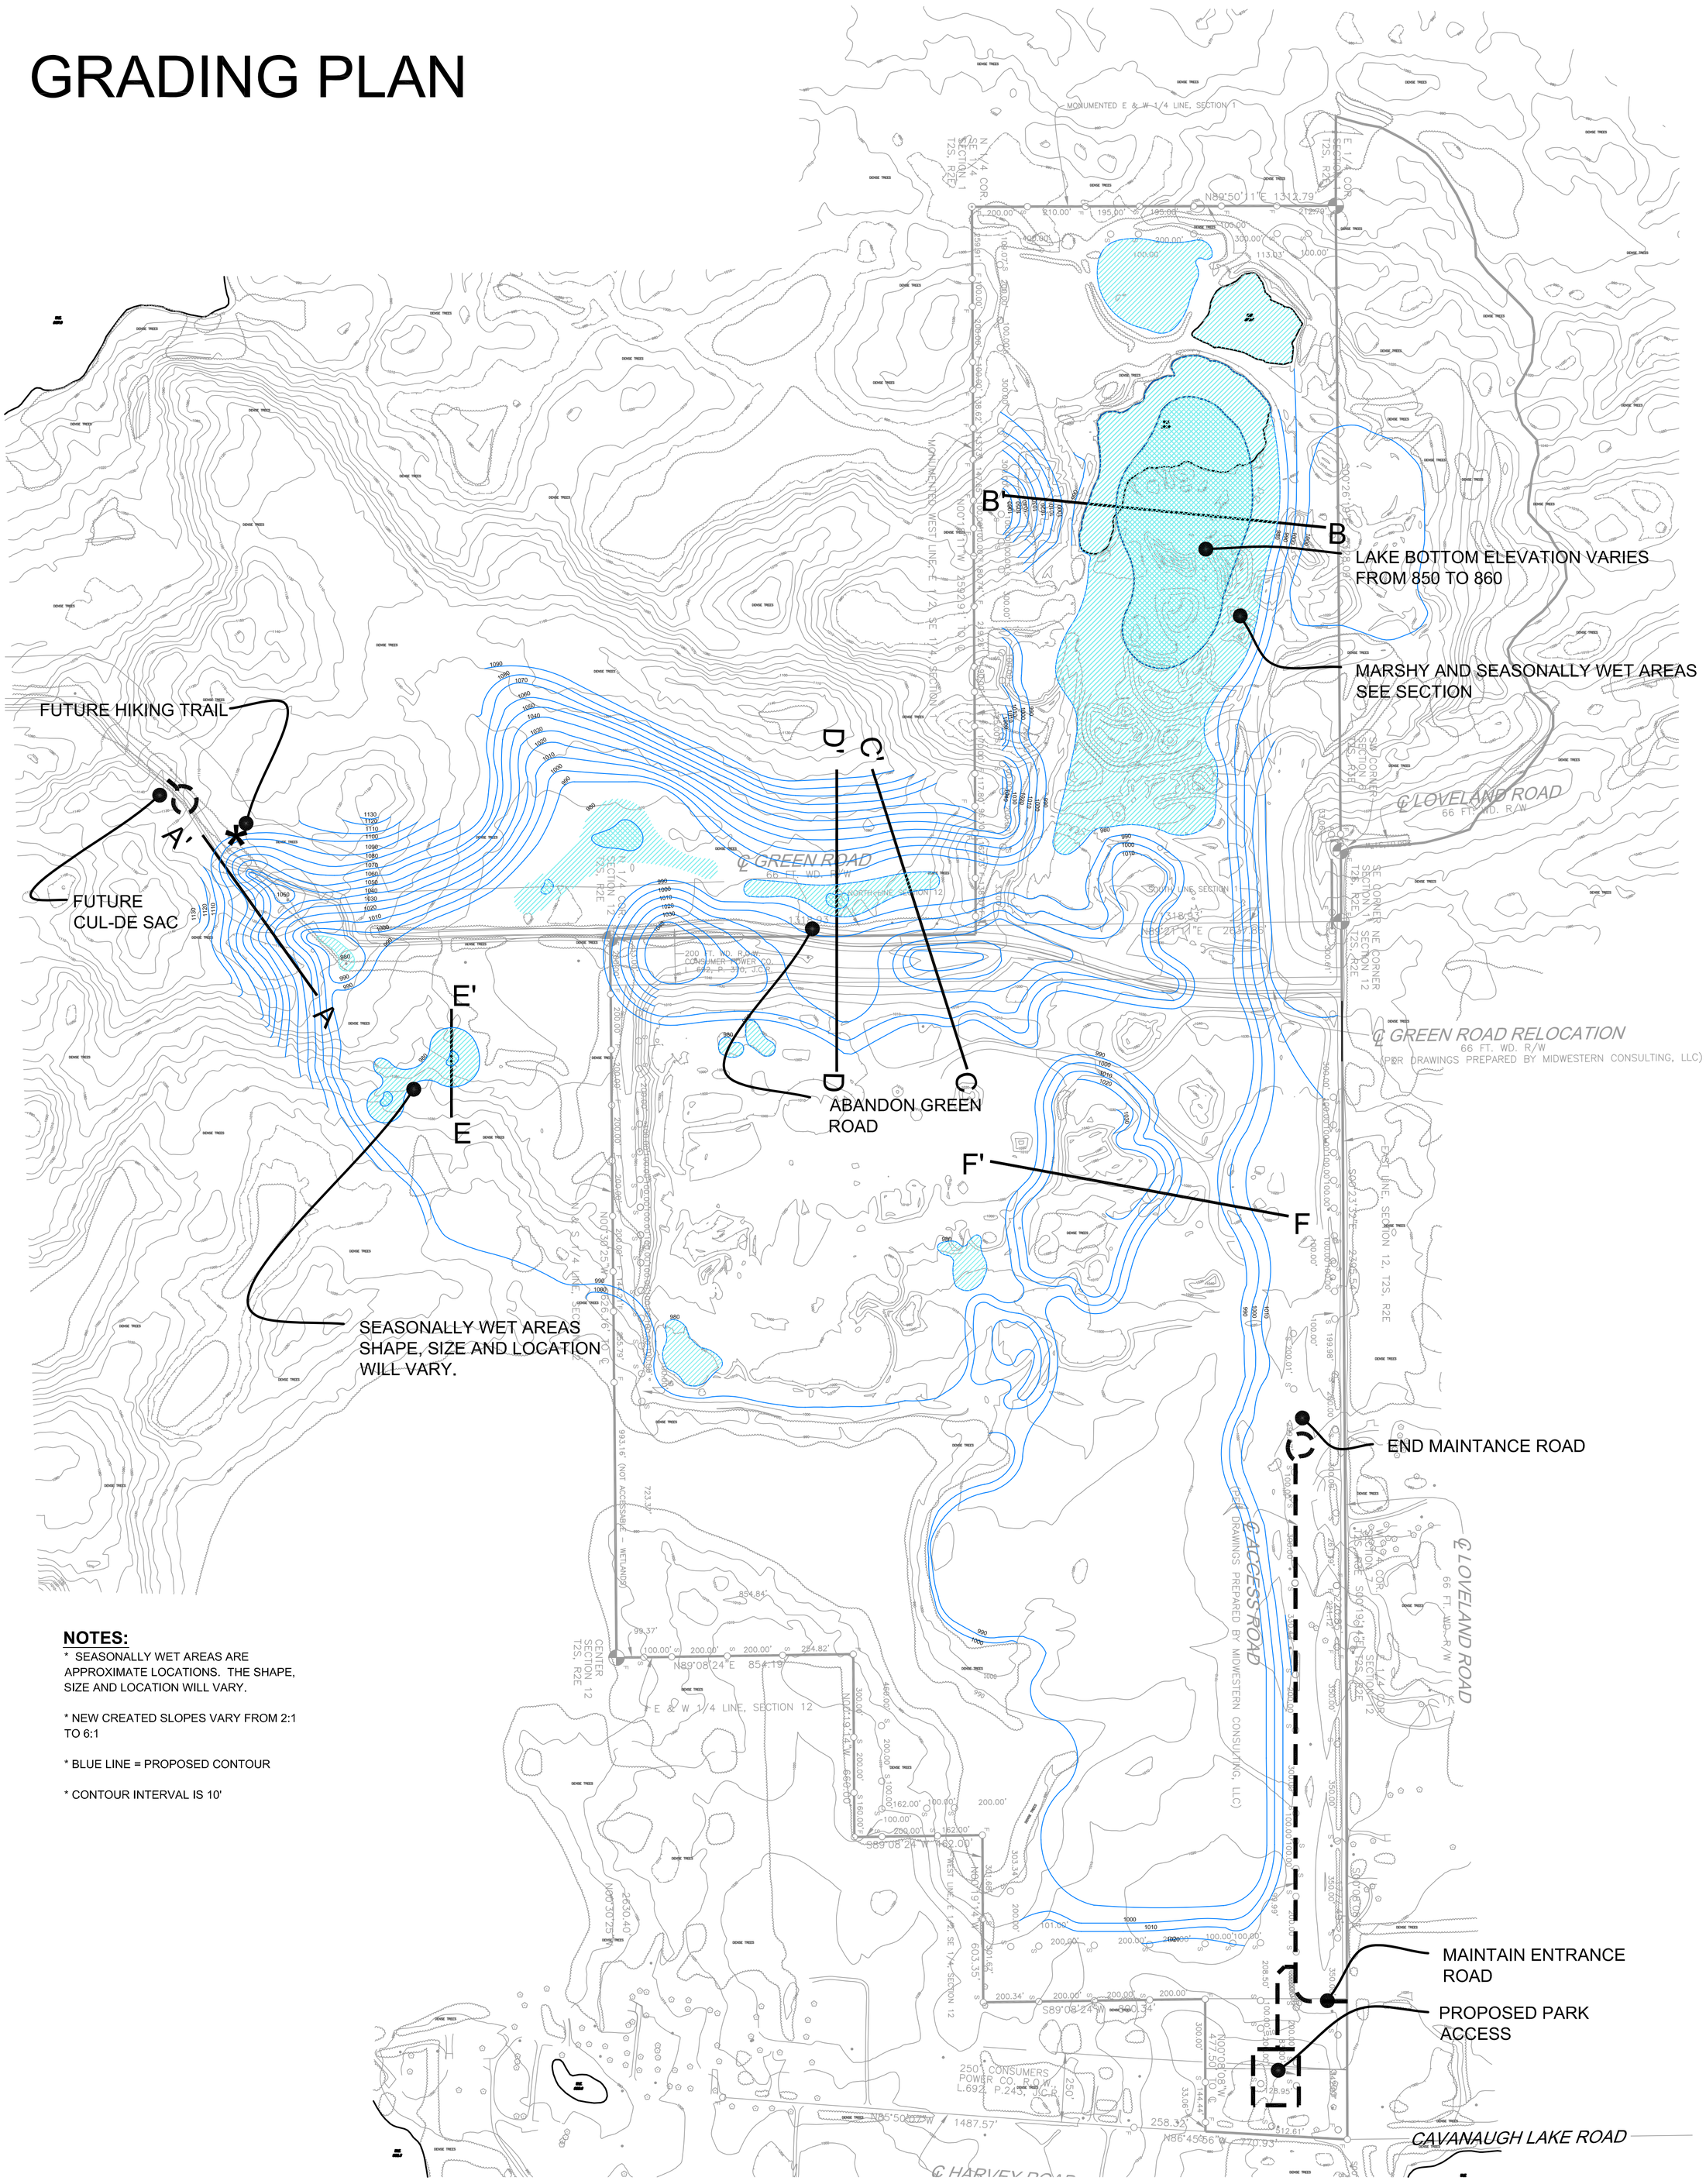

NOTES:

* SEASONALLY WET AREAS ARE APPROXIMATE LOCATIONS. THE SHAPE, SIZE AND LOCATION WILL VARY.

* NEW CREATED SLOPES VARY FROM 2:1 TO 6:1

* BLUE LINE = PROPOSED CONTOUR

* CONTOUR INTERVAL IS 10'

300 900
0 600 1200
SCALE:
1"=300'

NORTH

SHEET 2

PROJECT NO: 06012

DATE: 09-20-10

REV: 02-24-09 03-02-09 06-29-10 09-20-10

MINING AND RECLAMATION PROGRAM

GRADING PLAN

CHELSEA, MICHIGAN SITE

PORTIONS OF SECTIONS 1 &12
WATERLOO TOWNSHIP
JACKSON COUNTY, MICHIGAN

CLIENT ADDRESS:
AGGREGATE INDUSTRIES
911 HATFIELD AVENUE
KALAMAZOO, MI 49001

AGGREGATE INDUSTRIES

BAUER-FORD RECLAMATION
Reclamation Planners & Landscape Architects
809 Center Street; Lansing, MI 48906; Tel:(517)485-5574; Fax:(517)485-5576
with
LANDSCAPE ARCHITECTS & PLANNERS, INC.

© Copyright 2006, Landscape Architects & Planners, Inc.
ALL RIGHTS RESERVED