Division Street PEL – Fourteenth Street

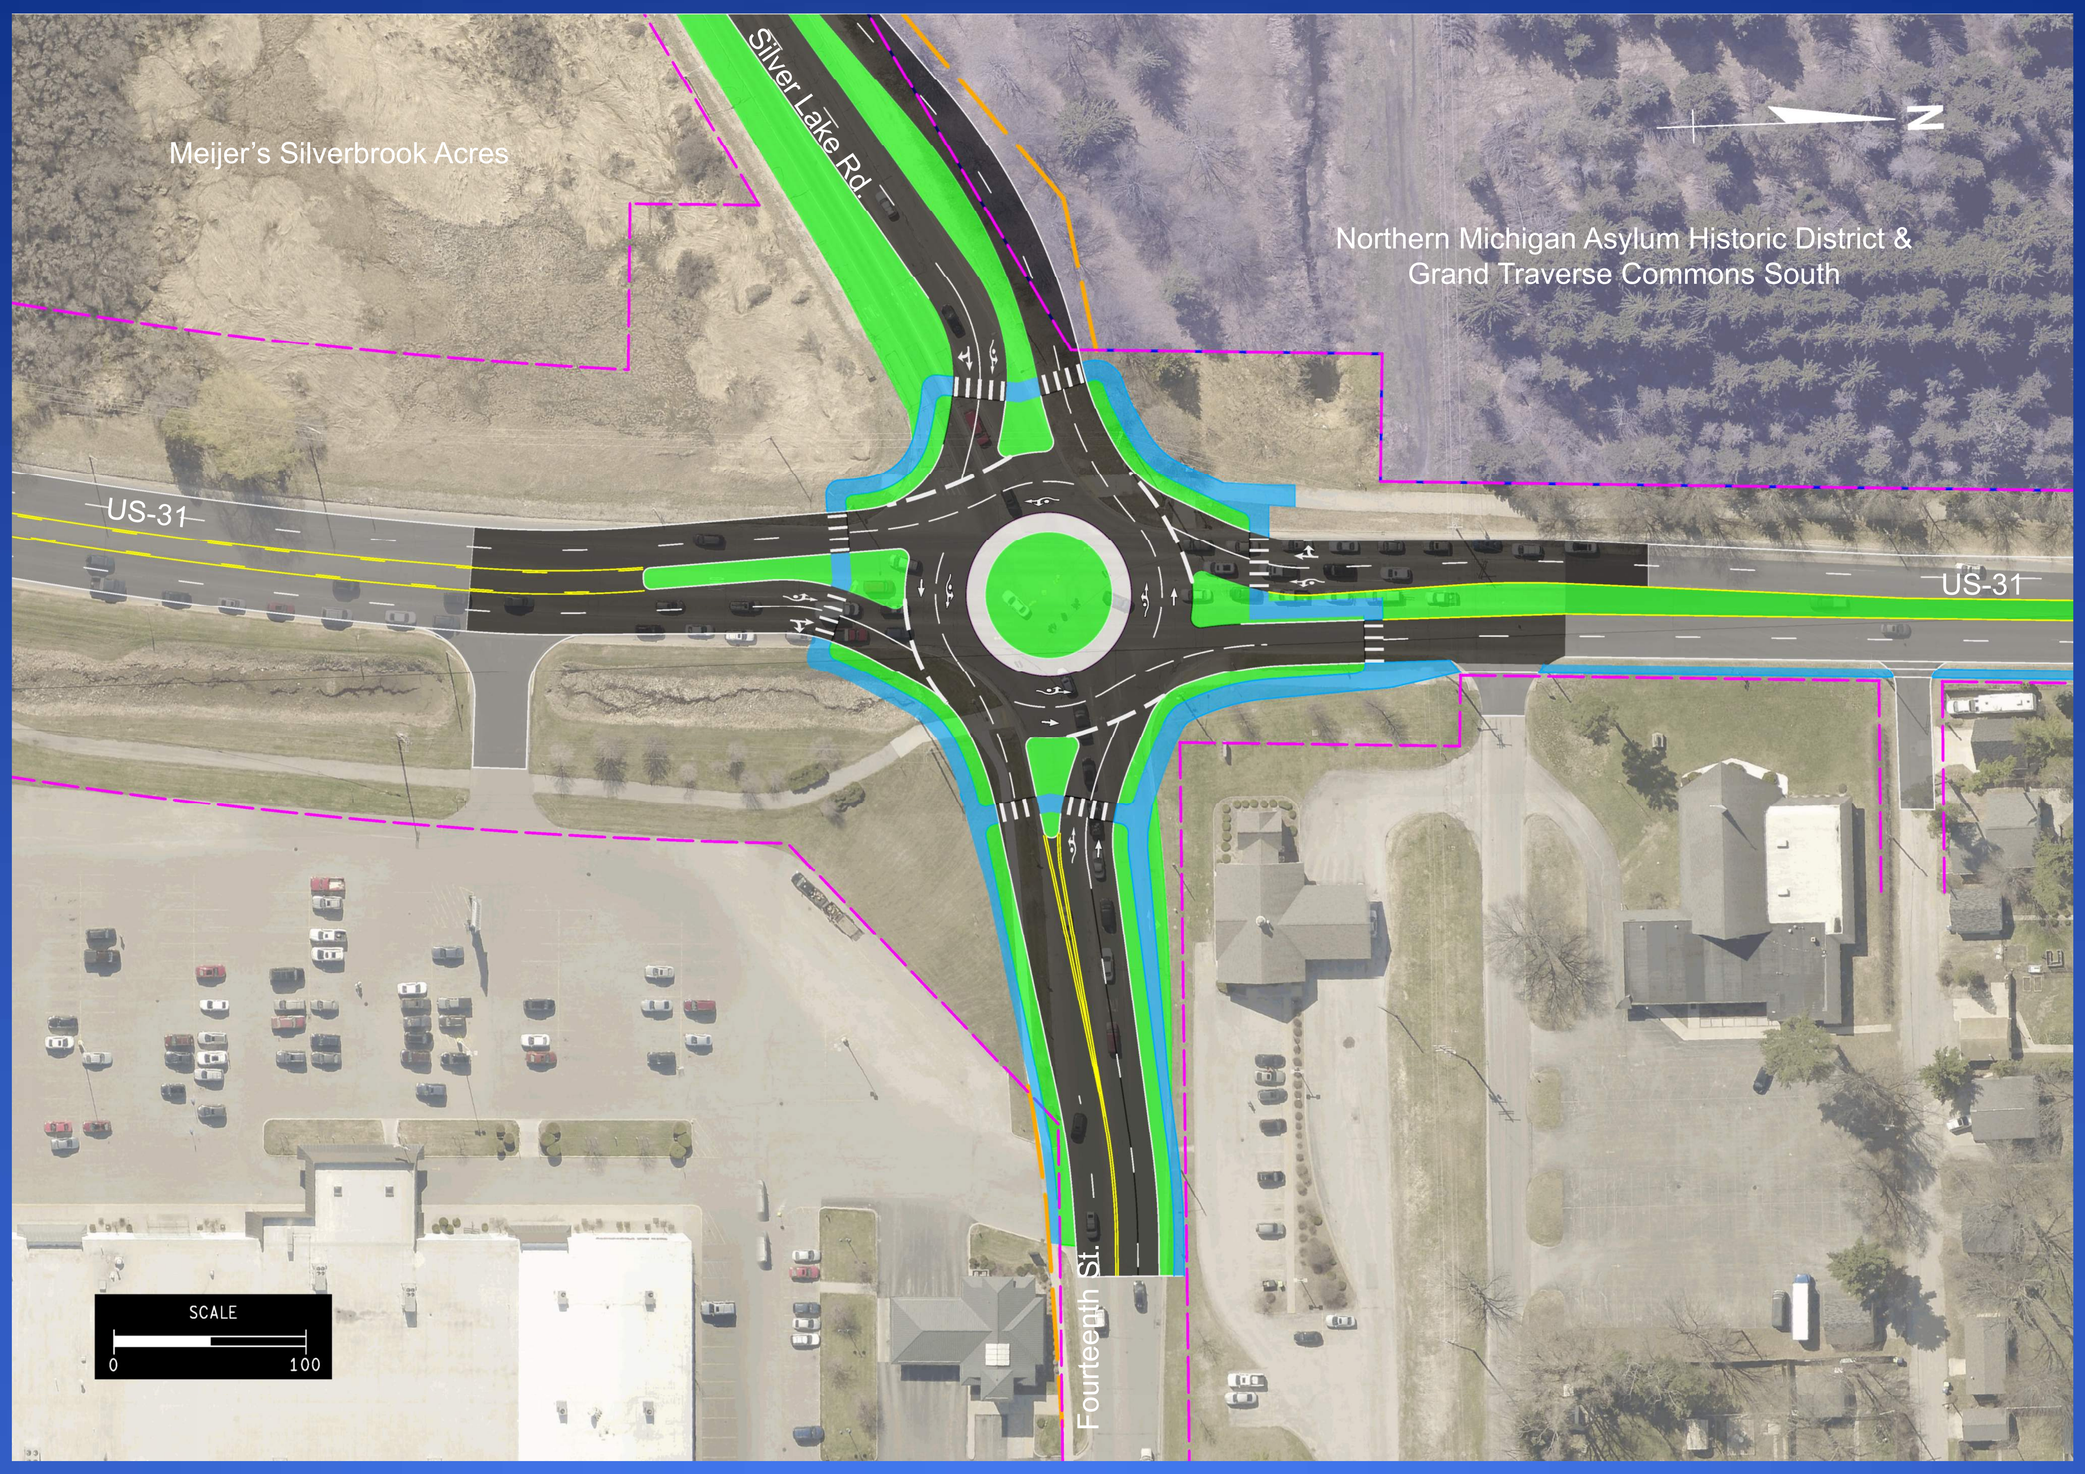

Preferred Alternative

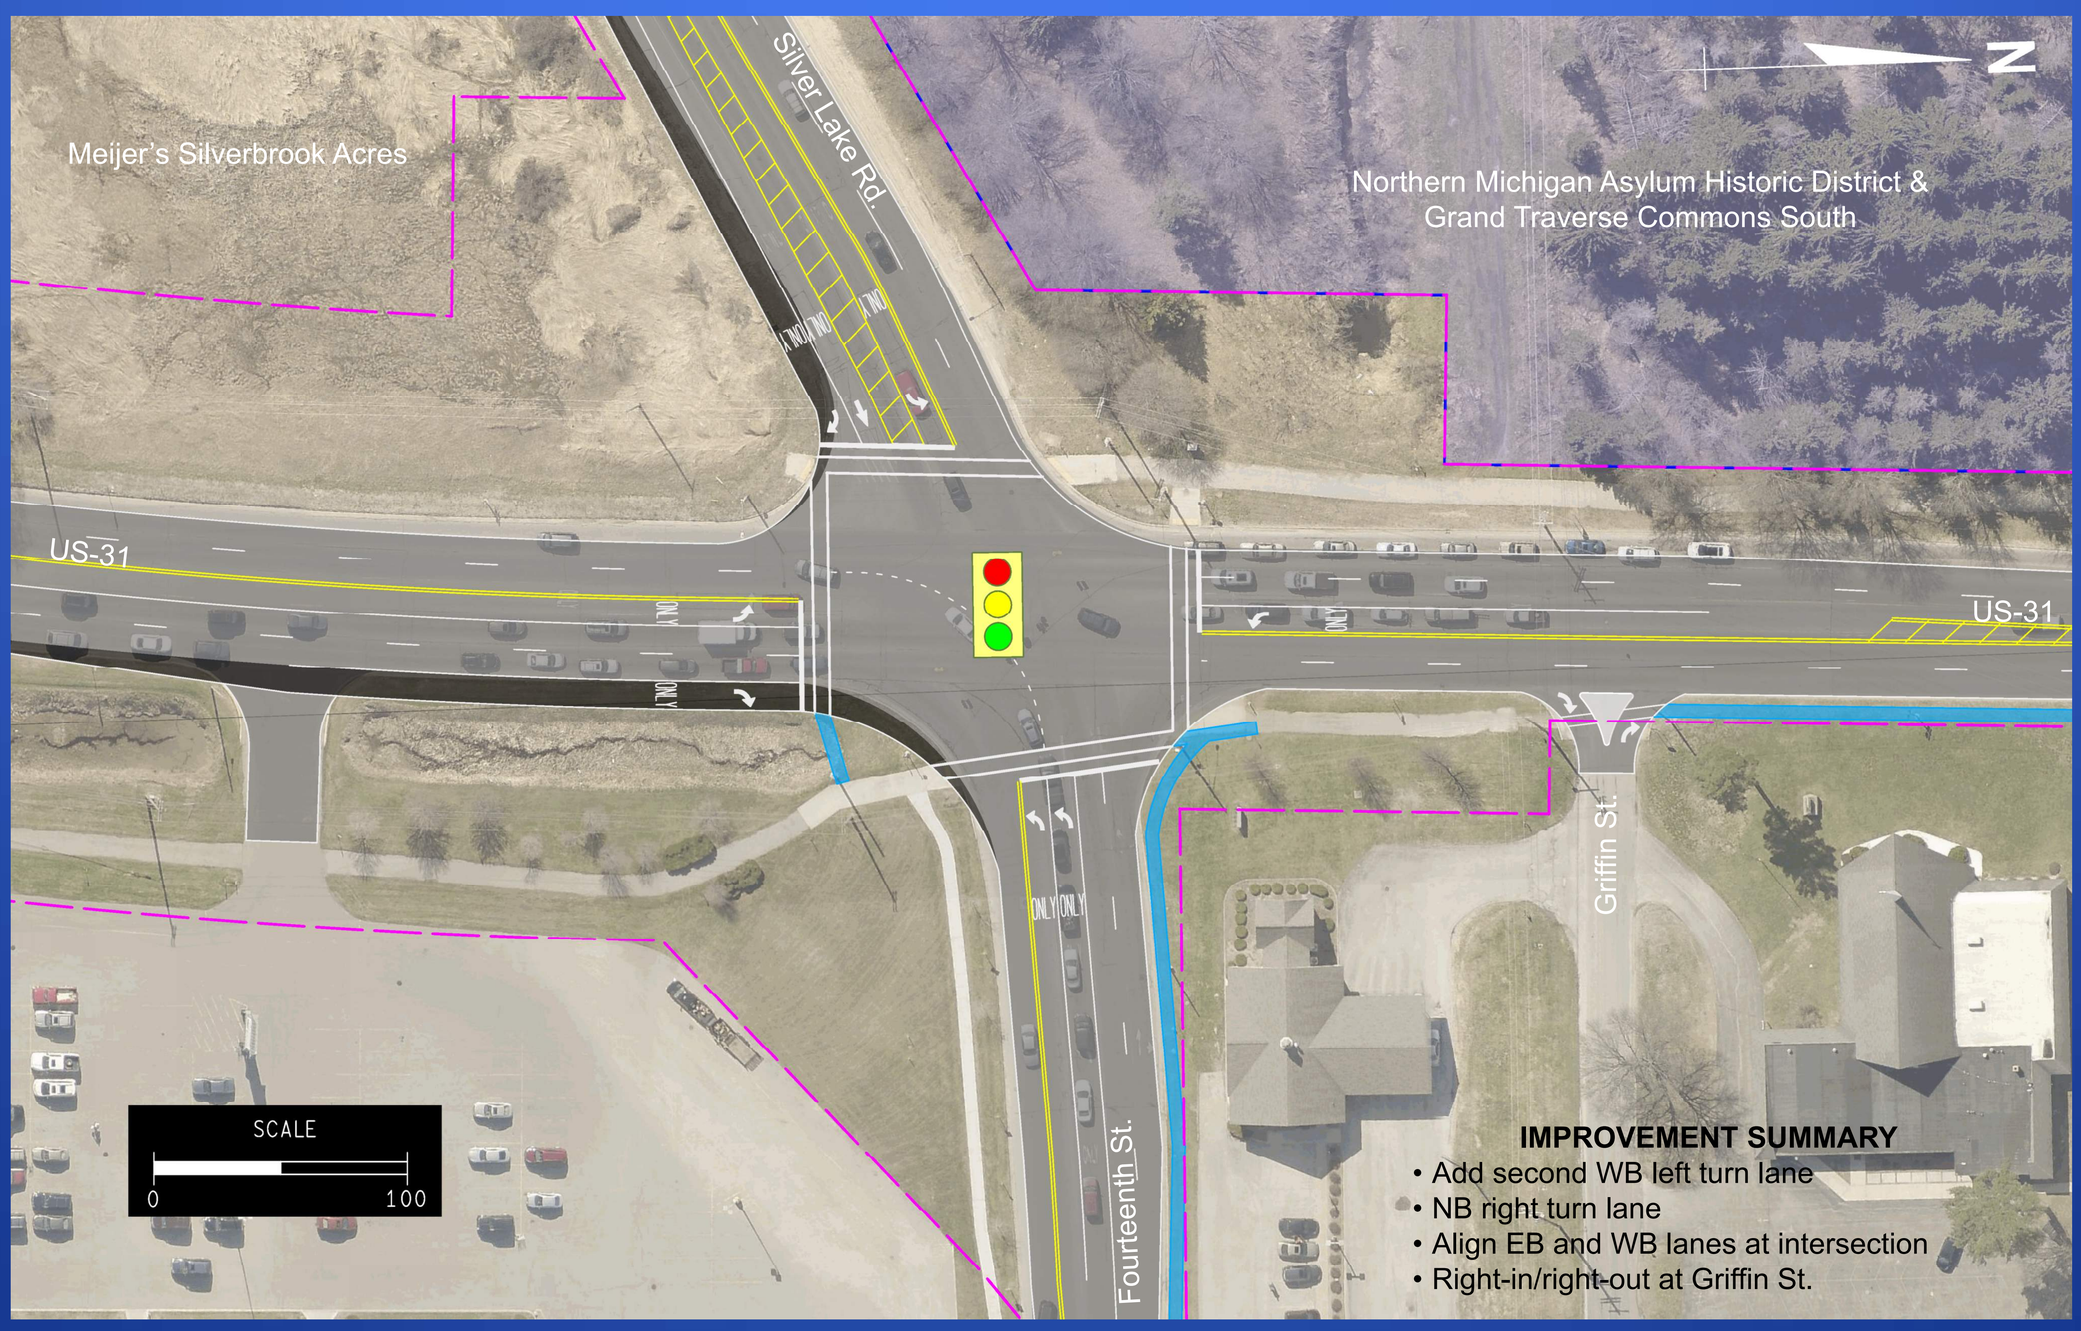

Operational Improvements

- Proposed Right-of-Way
- Existing Right-of-Way
- Existing Pavement
- Proposed Pavement
- Proposed Sidewalk
- Historic Property
- Proposed Softscape
- Proposed Hardscape

Division Street PEL – Eleventh Street

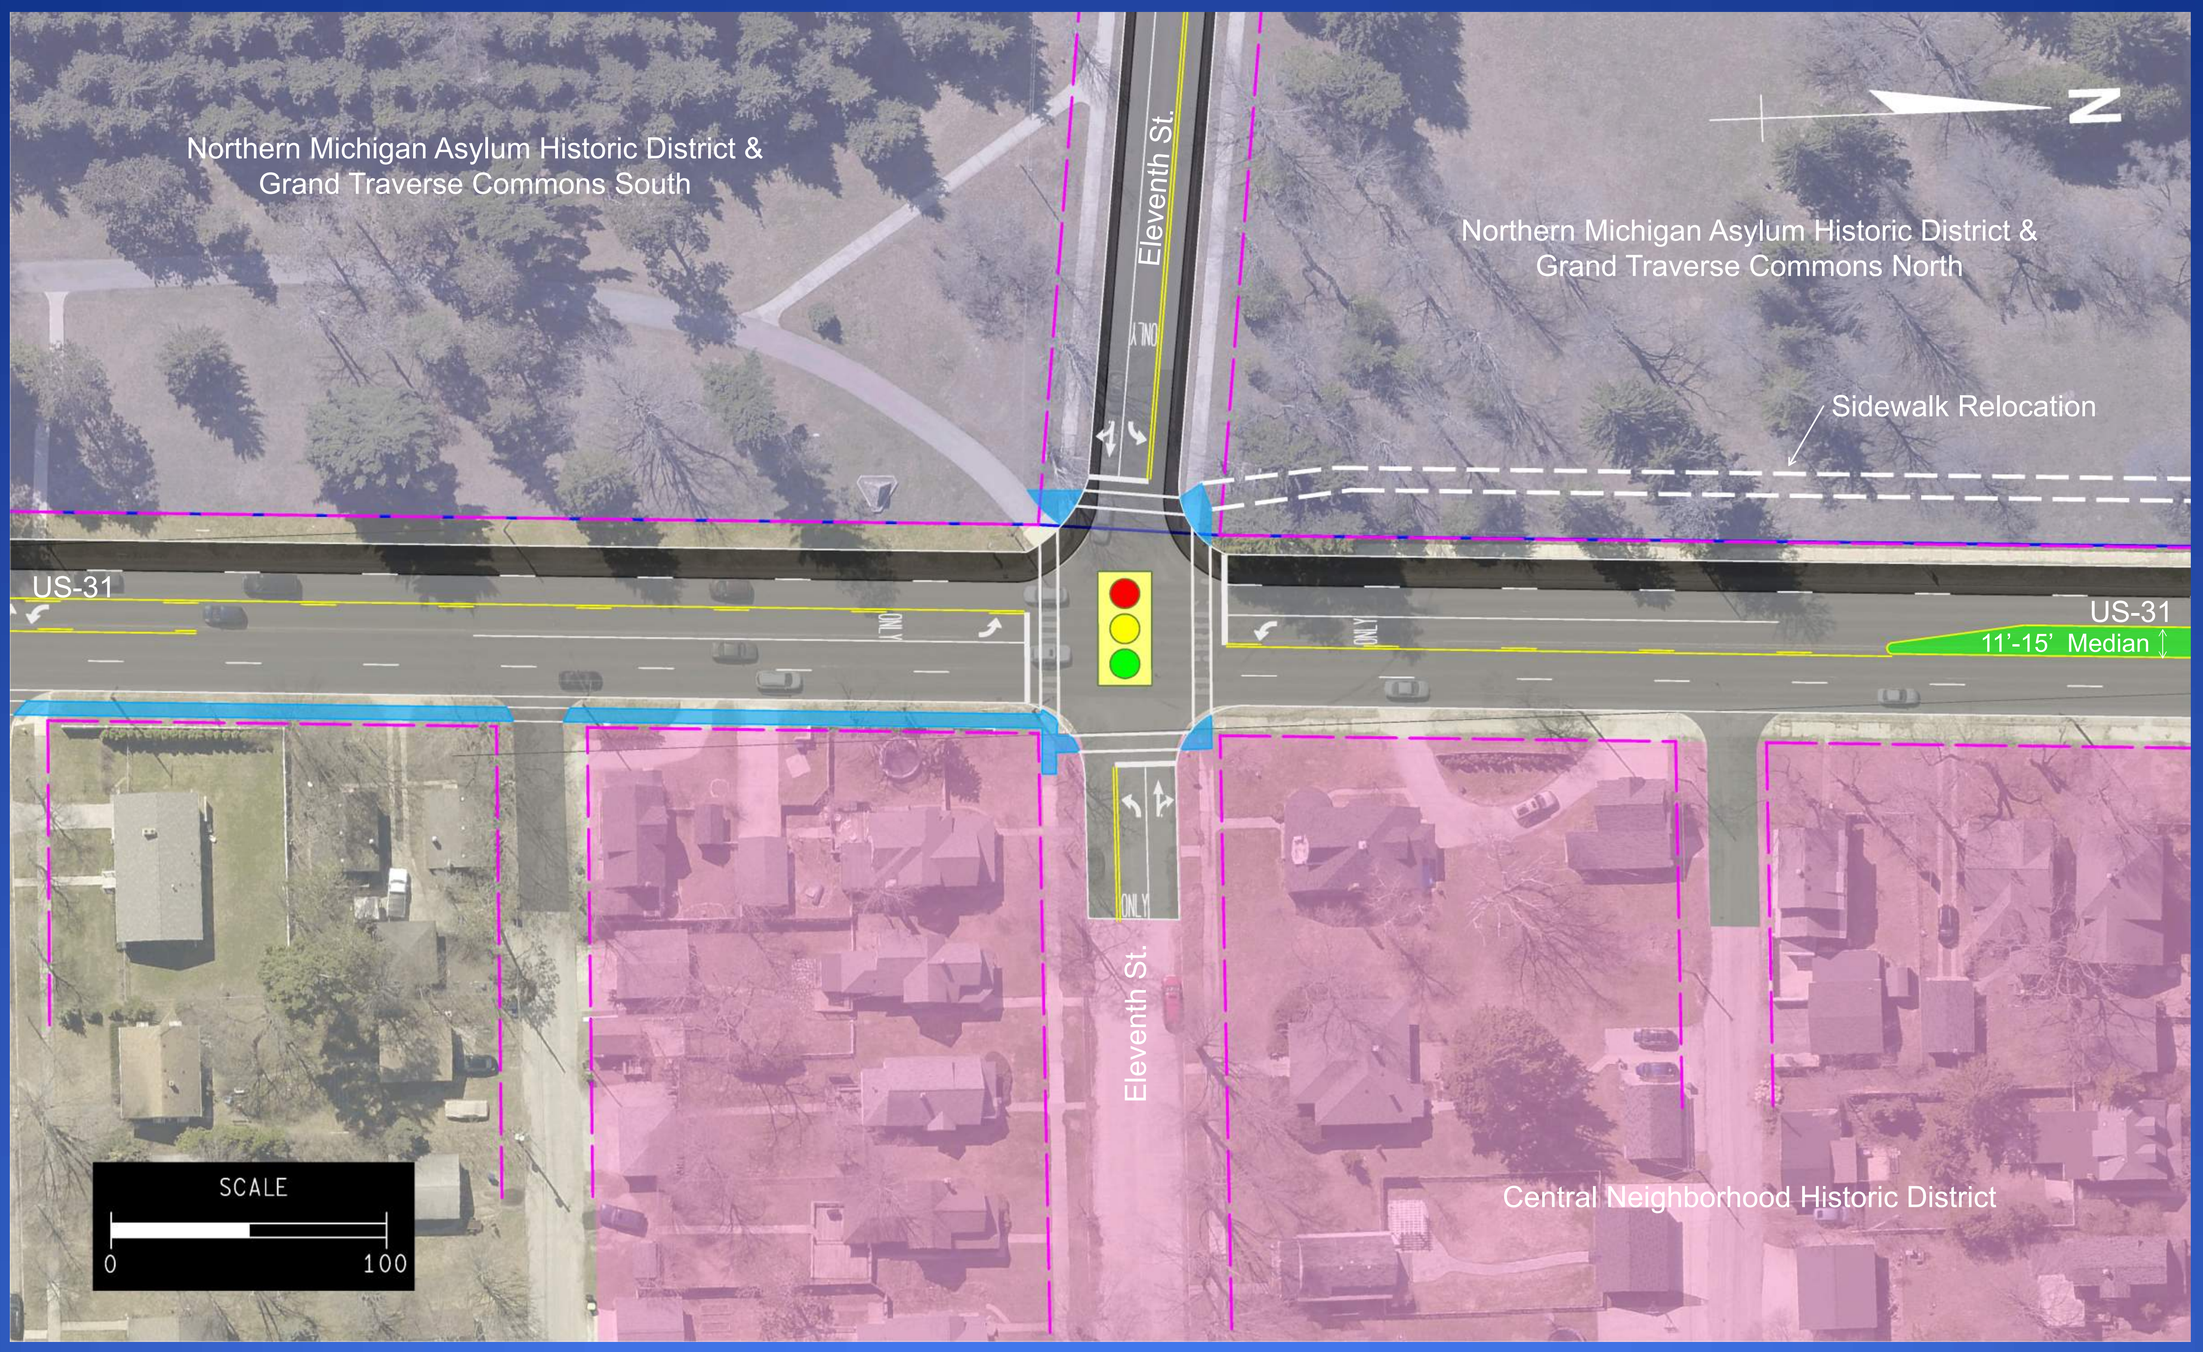

Preferred Alternative

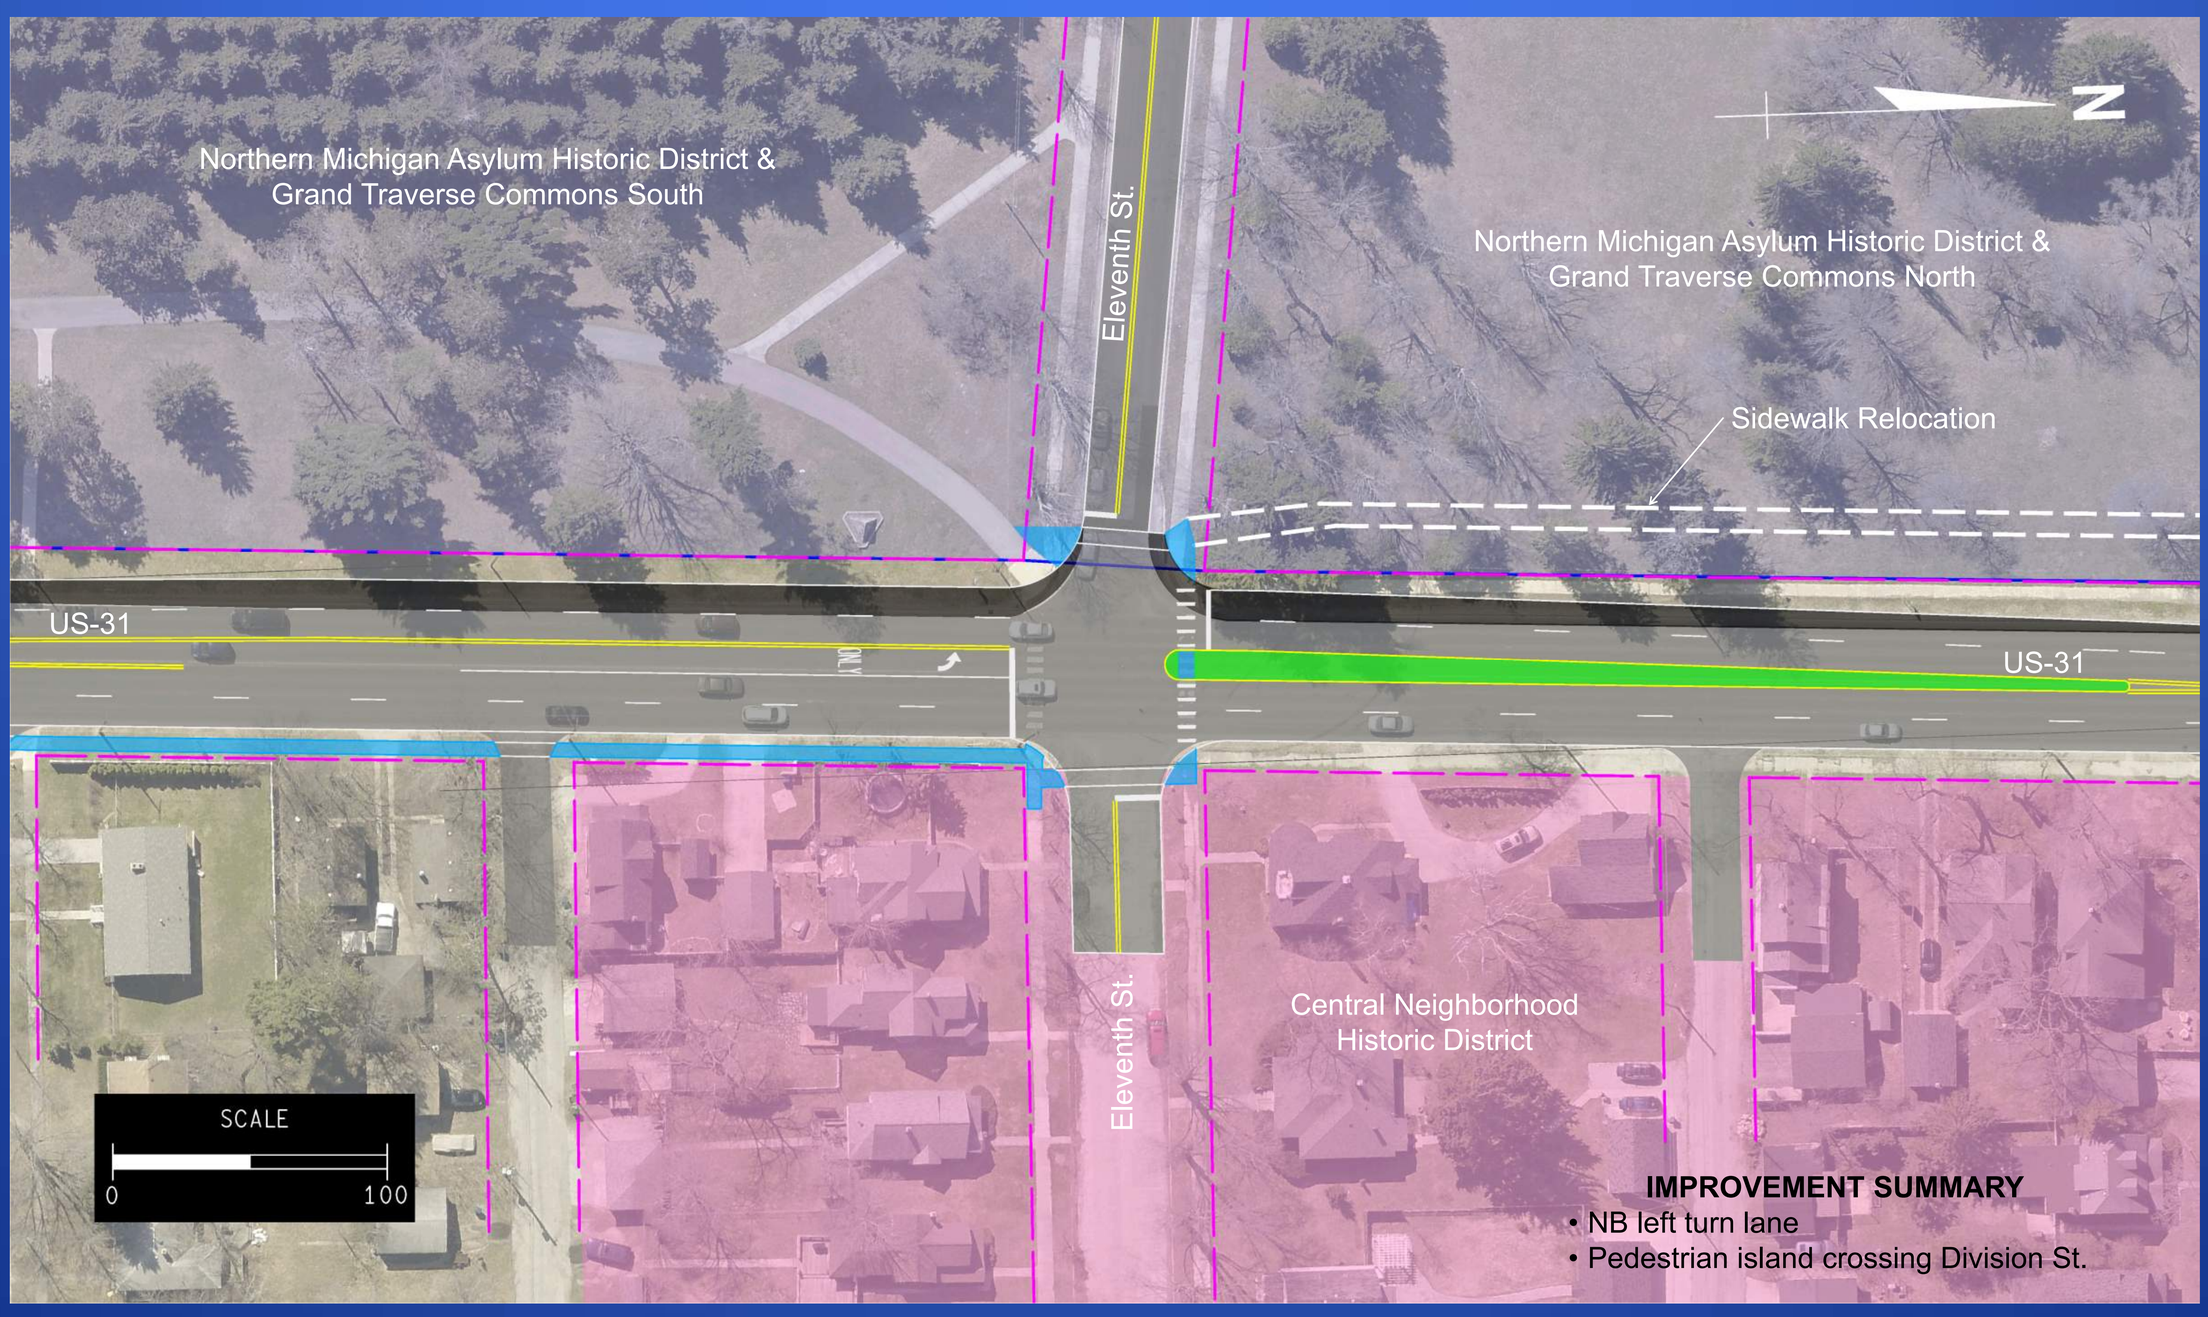

Operational Improvements

- Proposed Right-of-Way
- Existing Right-of-Way
- Existing Pavement
- Proposed Pavement
- Proposed Sidewalk
- Historic Property
- Proposed Softscape
- Proposed Hardscape

Division Street PEL – Seventh Street

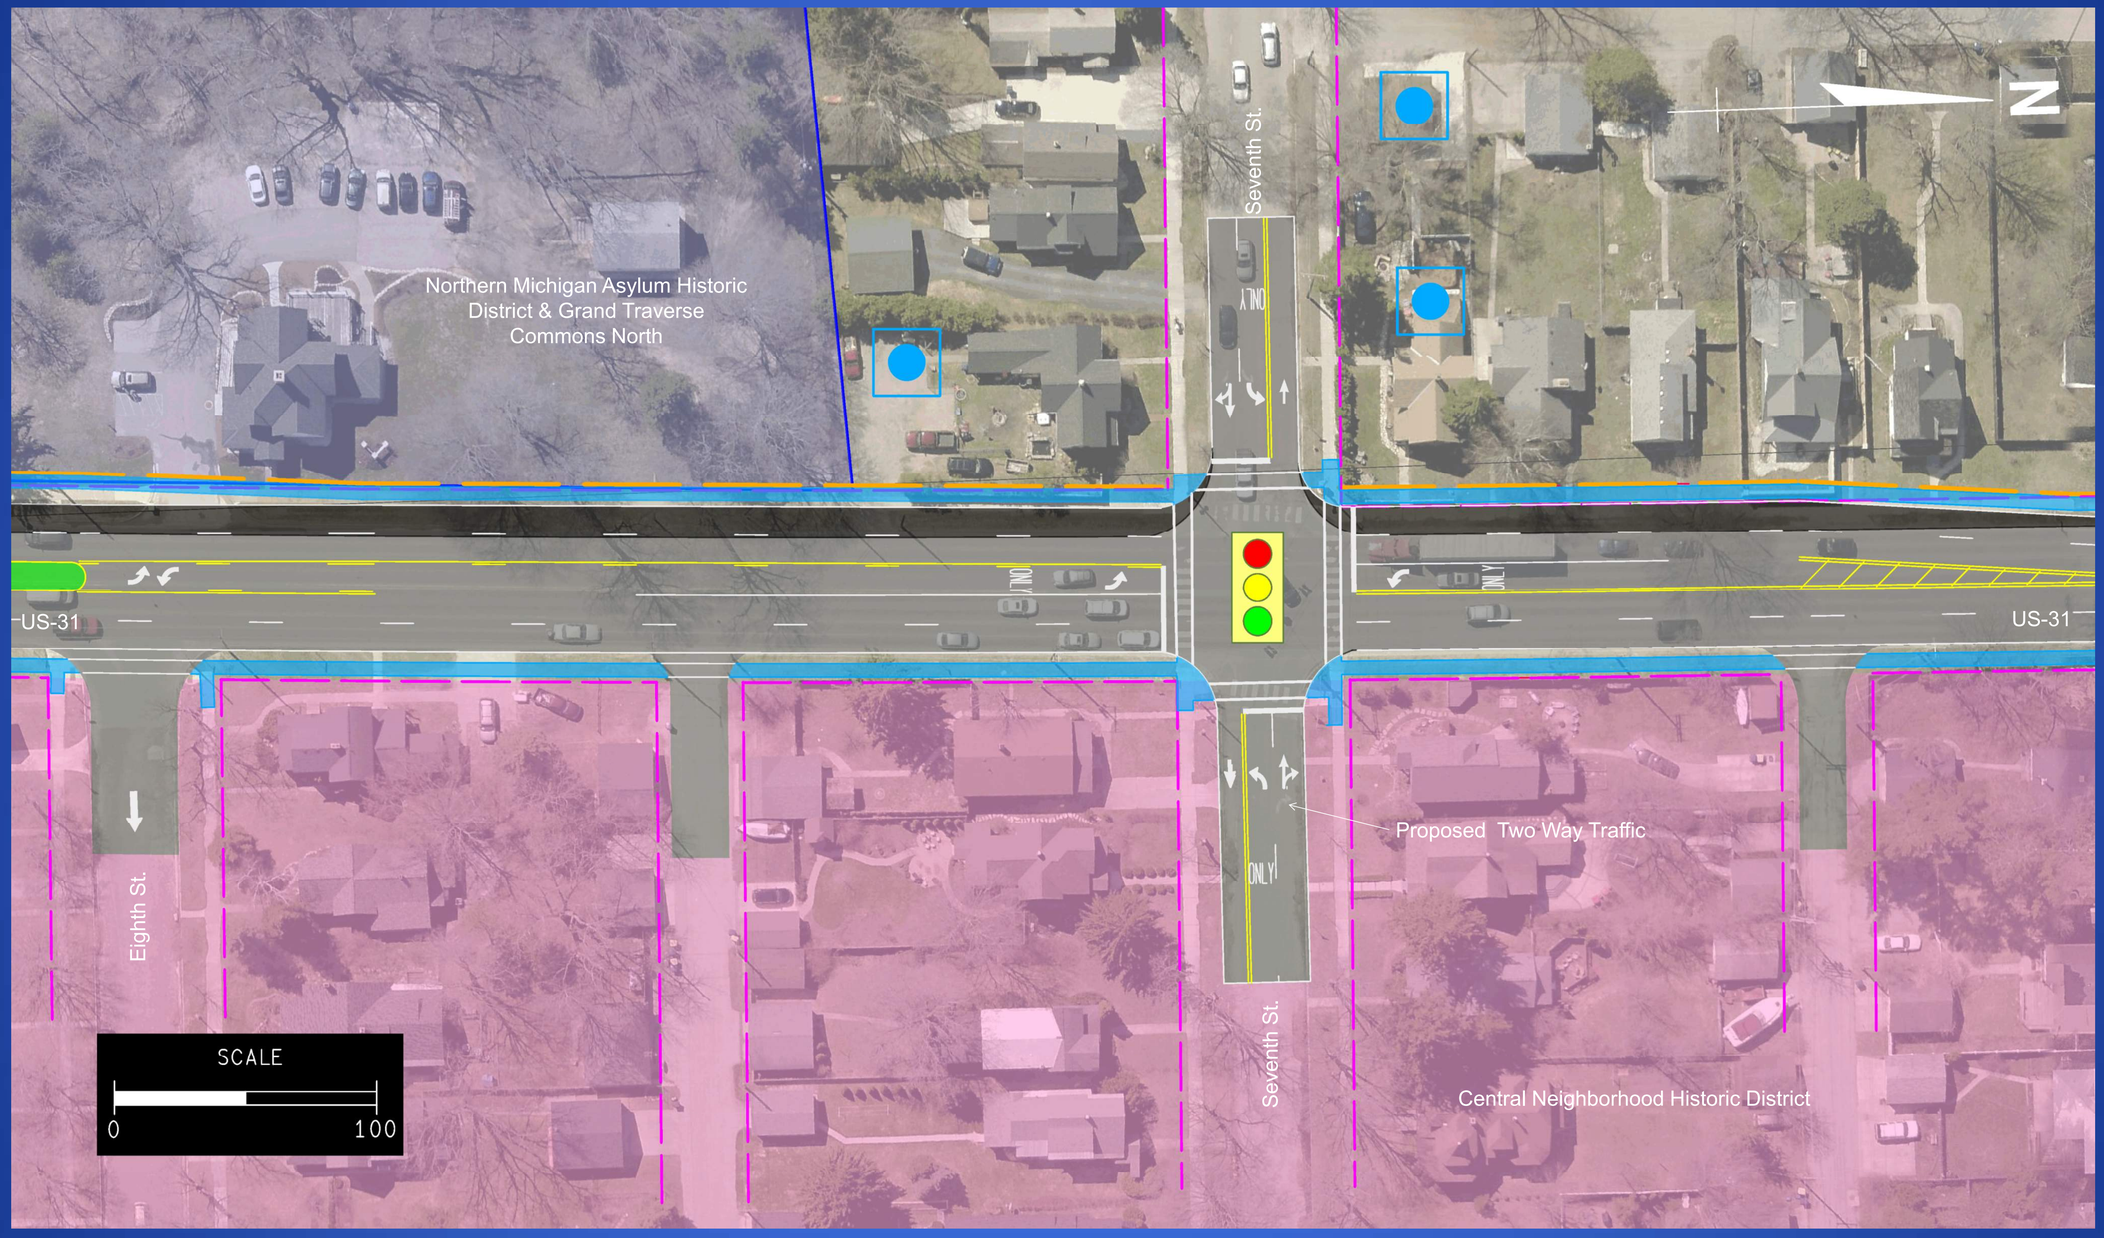

Preferred Alternative

- Proposed Right-of-Way
- Existing Right-of-Way
- Existing Pavement
- Proposed Pavement
- Proposed Sidewalk
- Historic Property
- Proposed Softscape
- Proposed Hardscape

Division Street PEL – Front Street

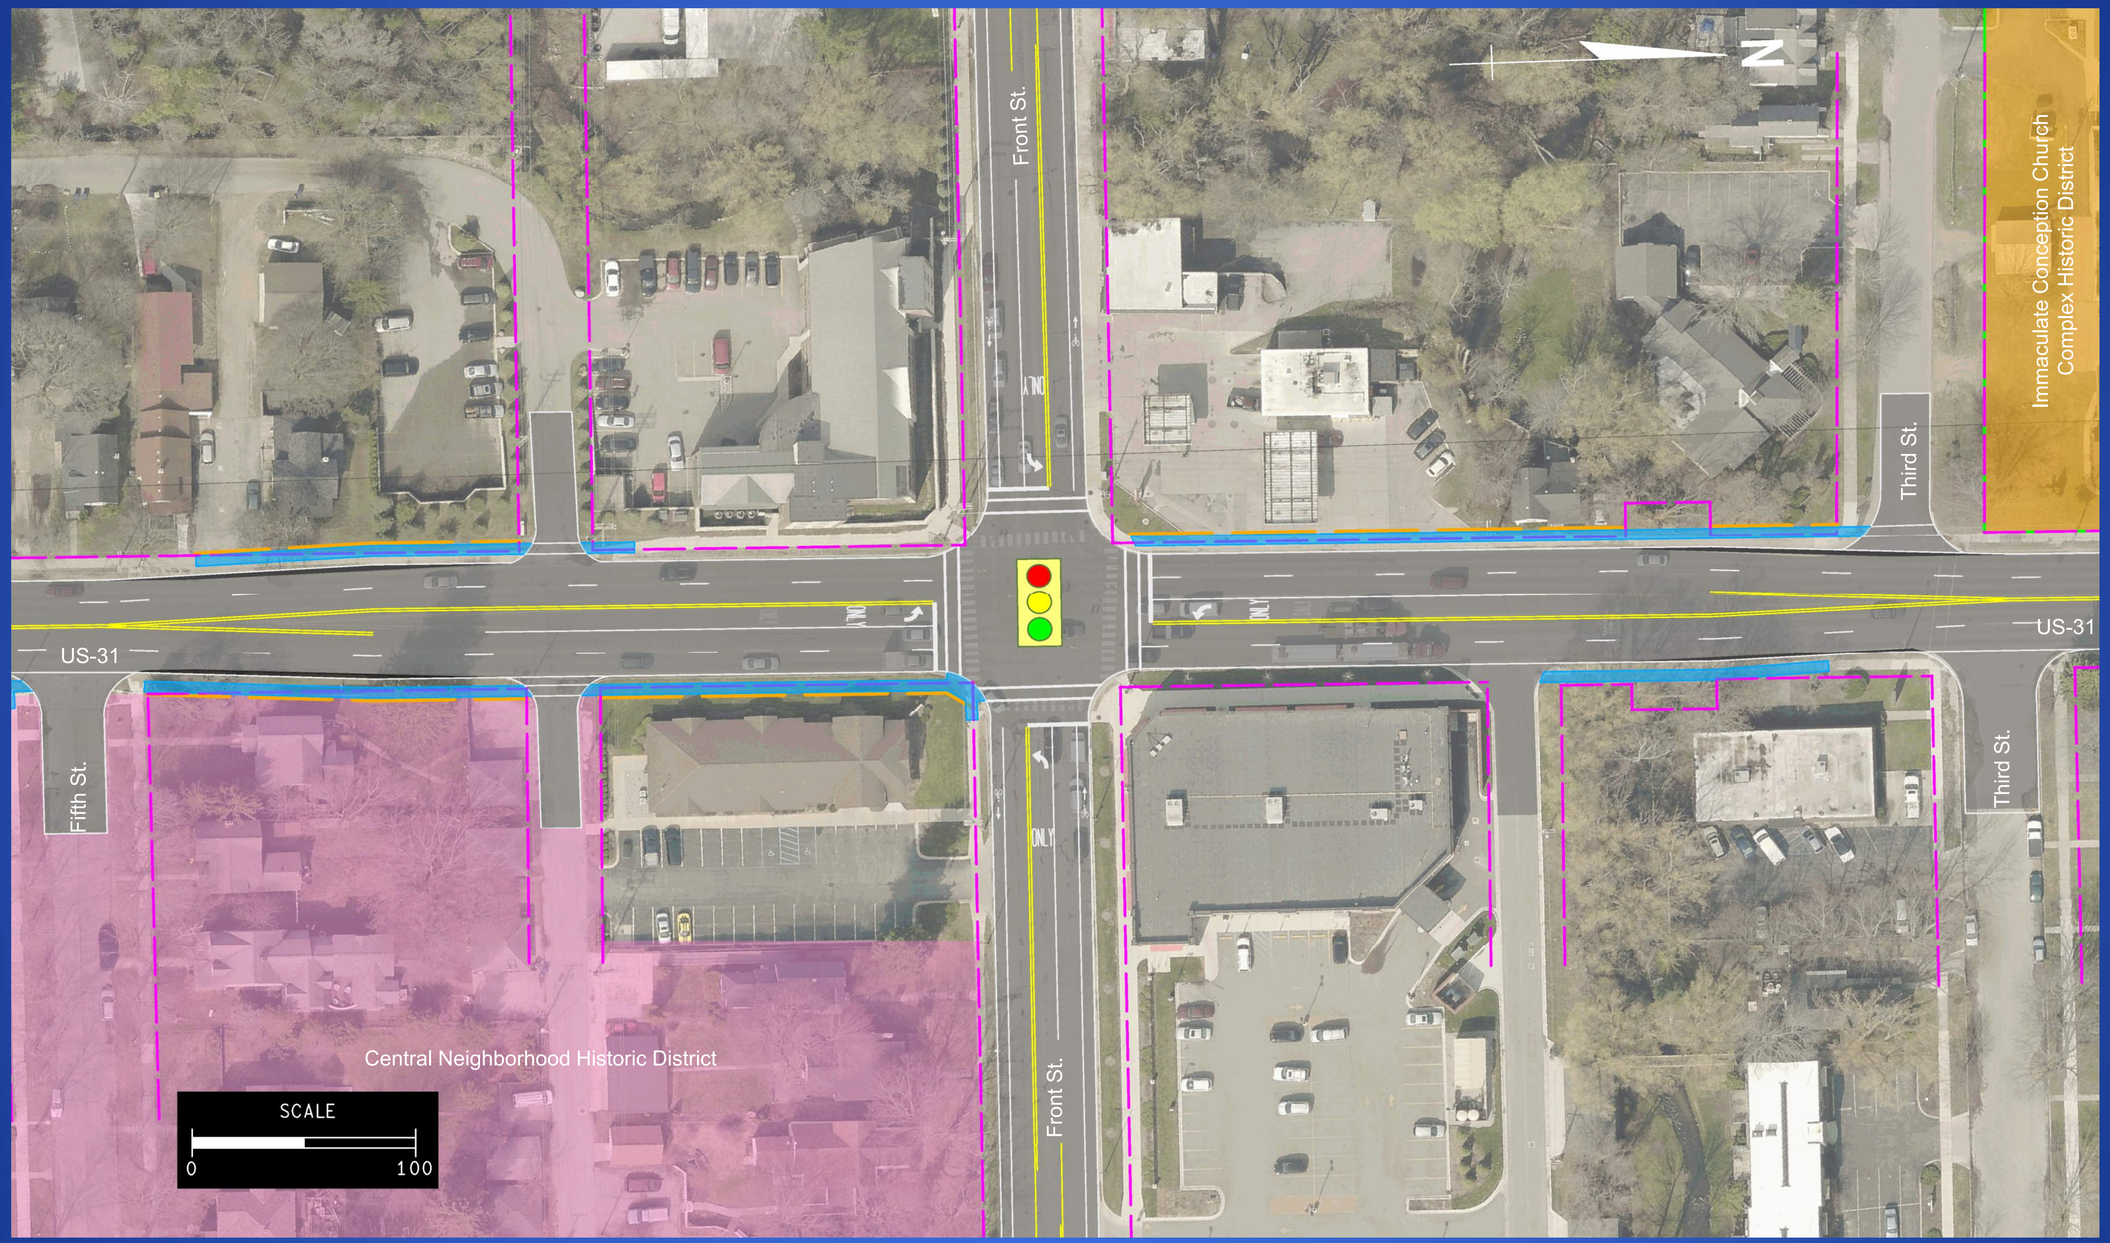

Preferred Alternative

- Proposed Right-of-Way
- Existing Right-of-Way
- Existing Pavement
- Proposed Pavement
- Proposed Sidewalk
- Historic Property
- Proposed Softscape
- Proposed Hardscape

Division Street PEL – Grandview Parkway

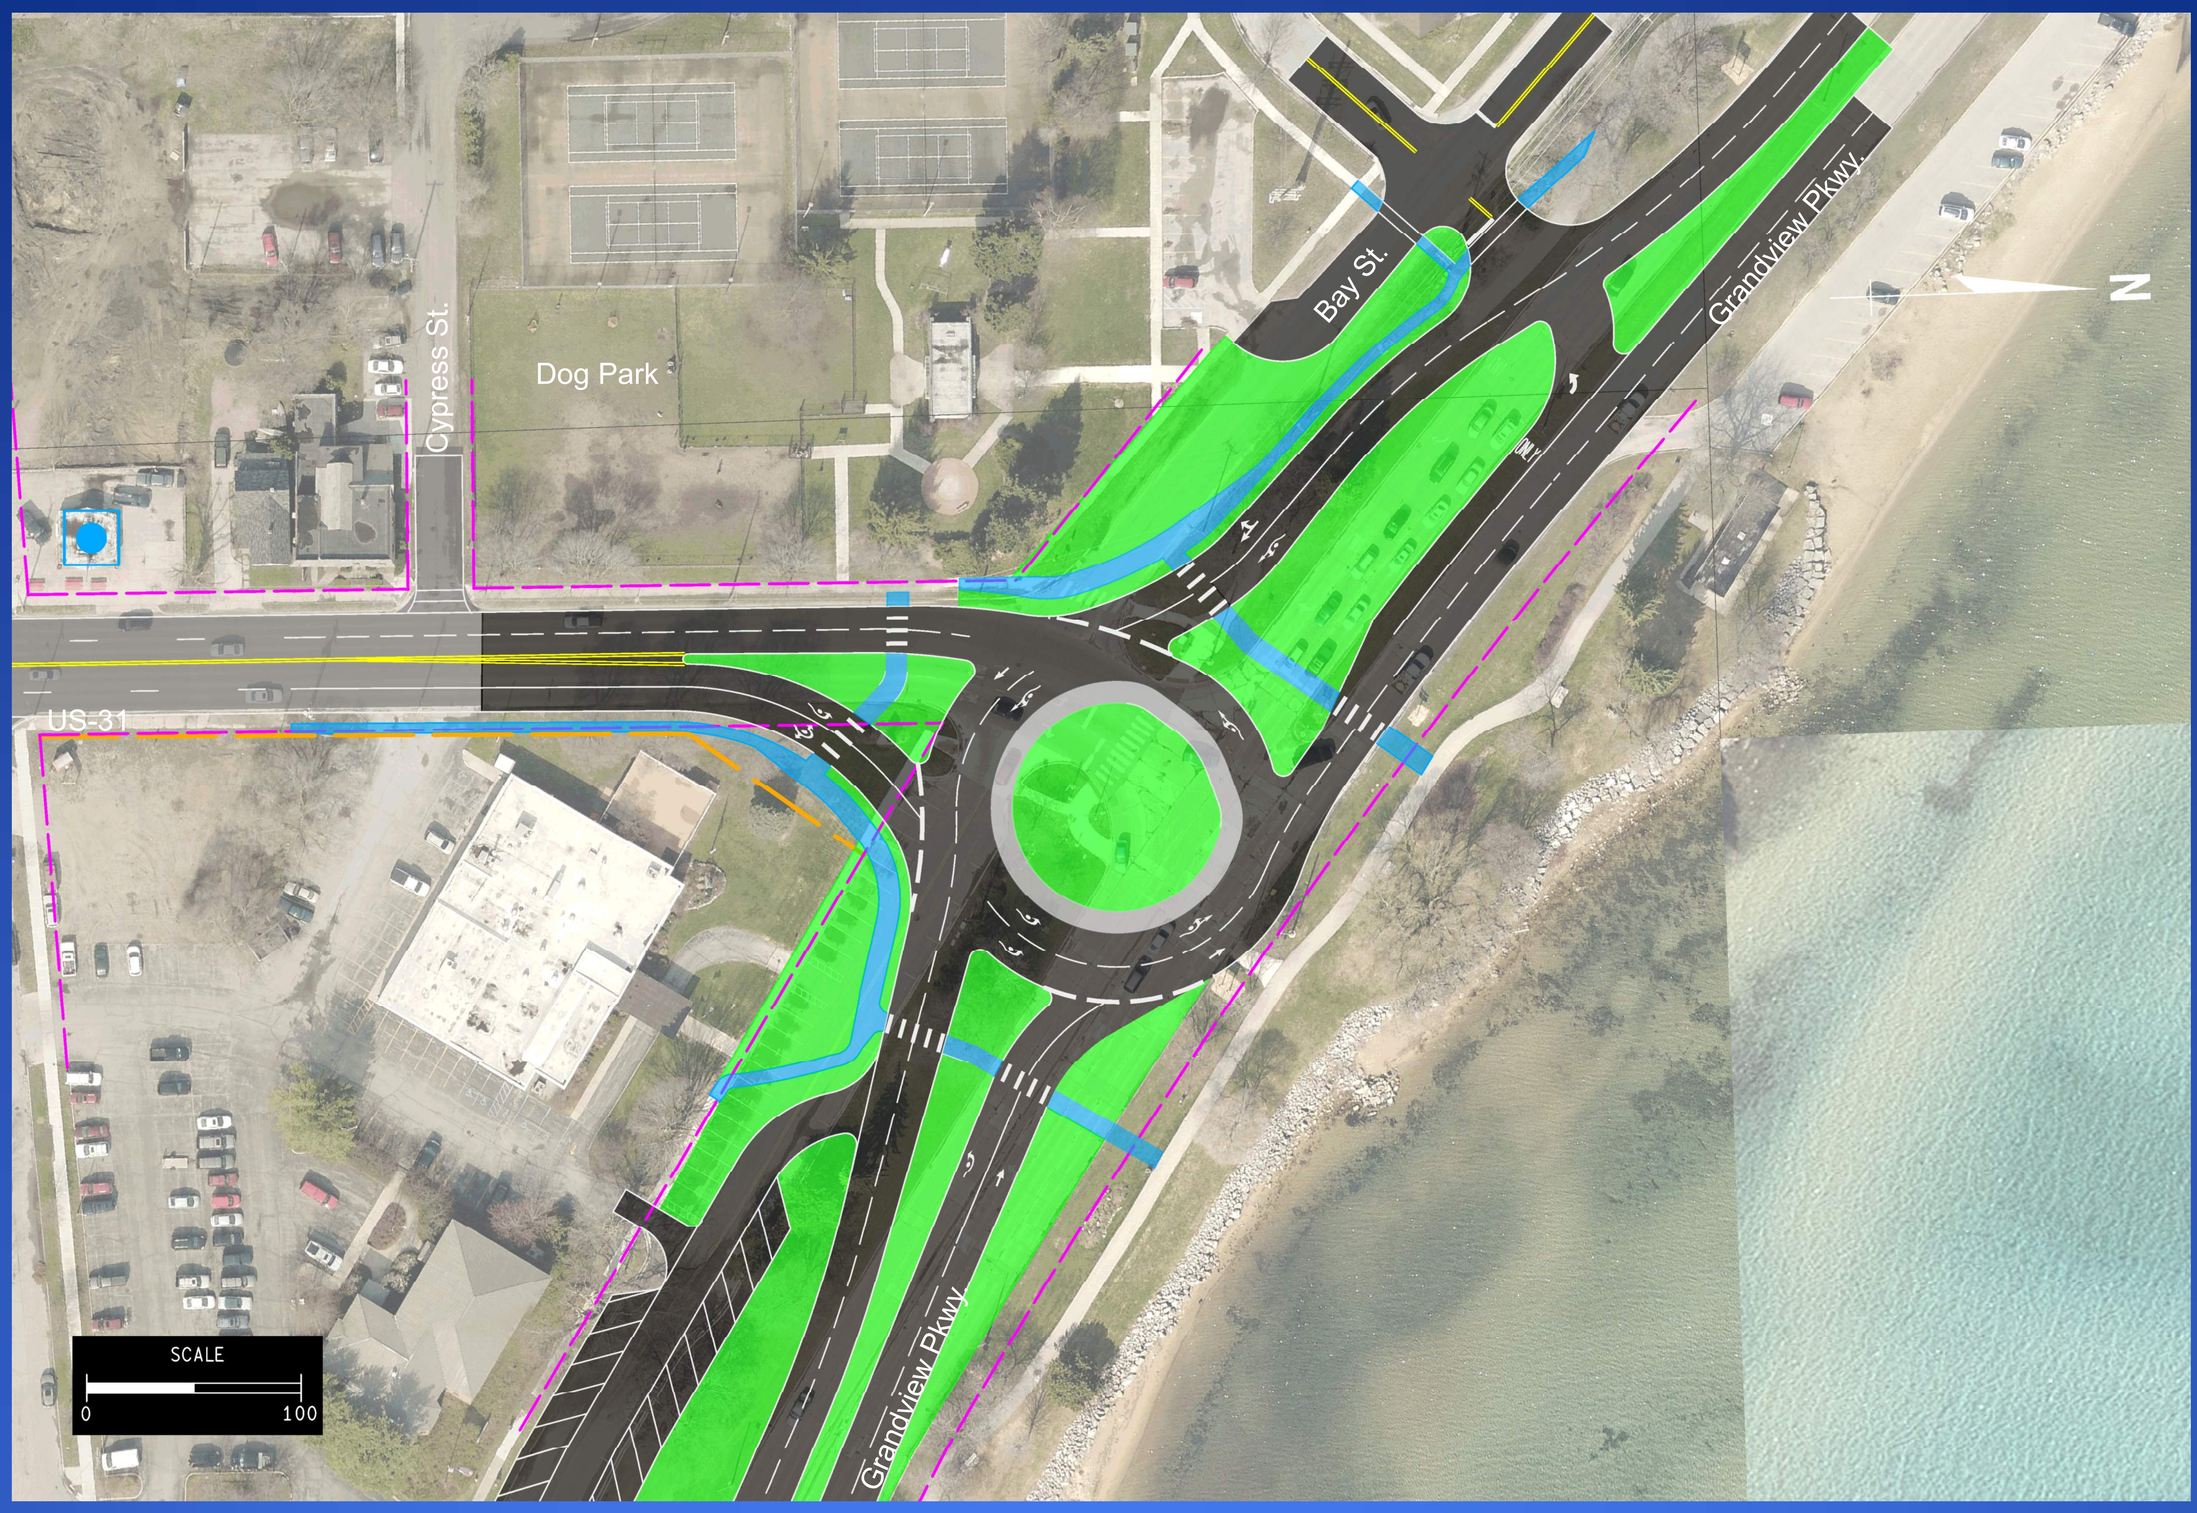

Preferred Alternative

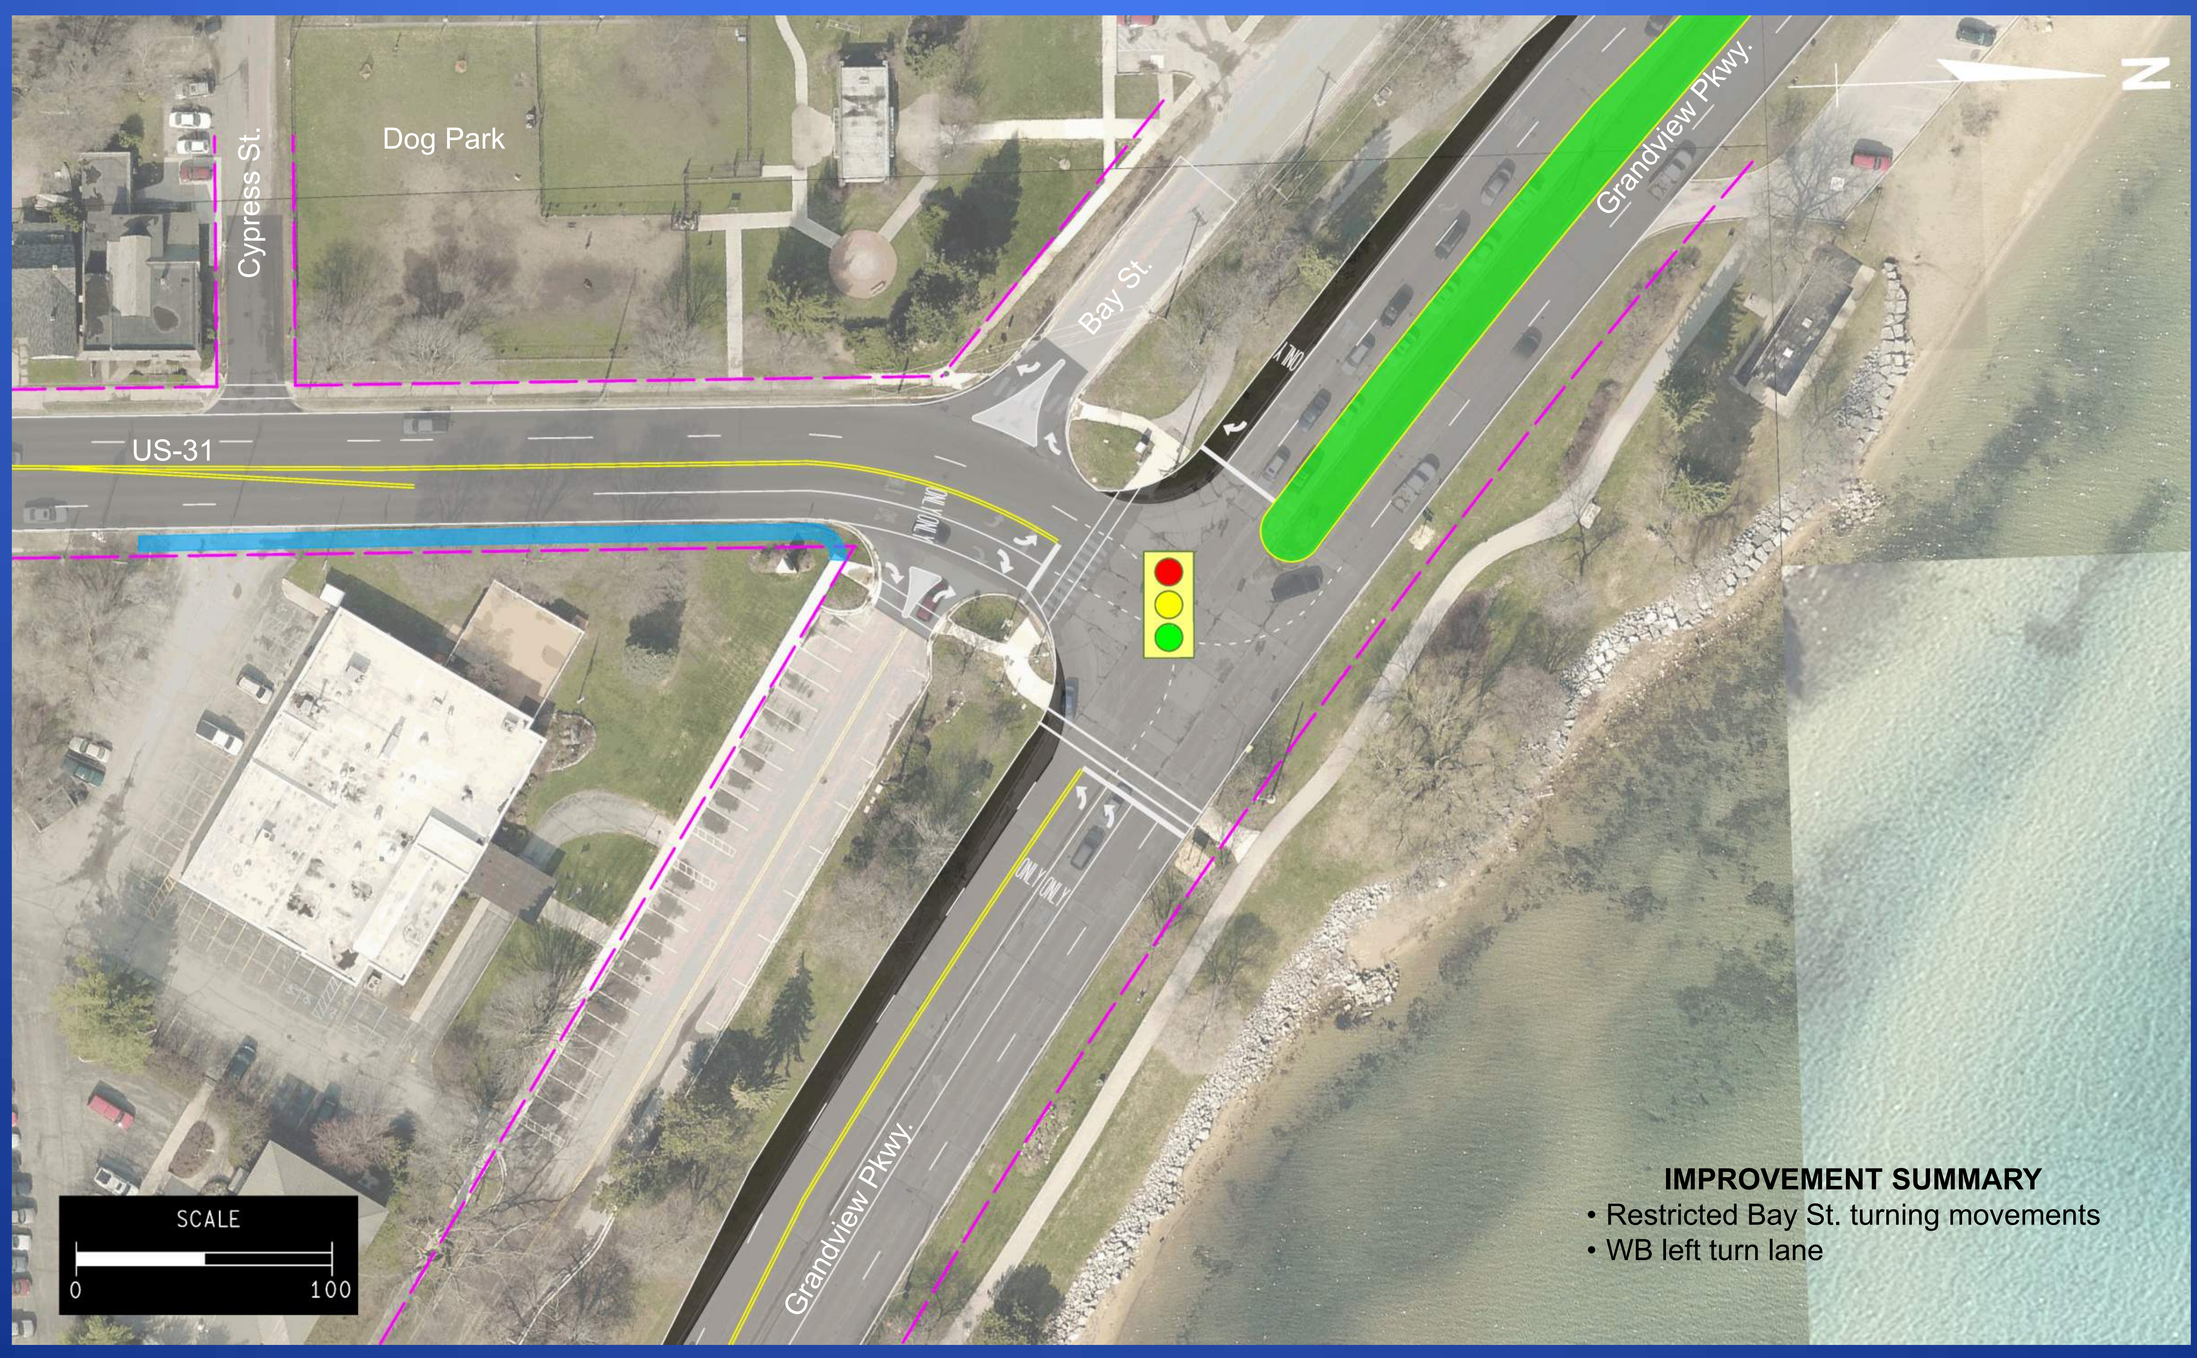

Operational Improvements

- Proposed Right-of-Way
- Existing Right-of-Way
- Existing Pavement
- Proposed Pavement
- Proposed Sidewalk
- Historic Property
- Proposed Softscape
- Proposed Hardscape