MDOT I-94 Modernization Project

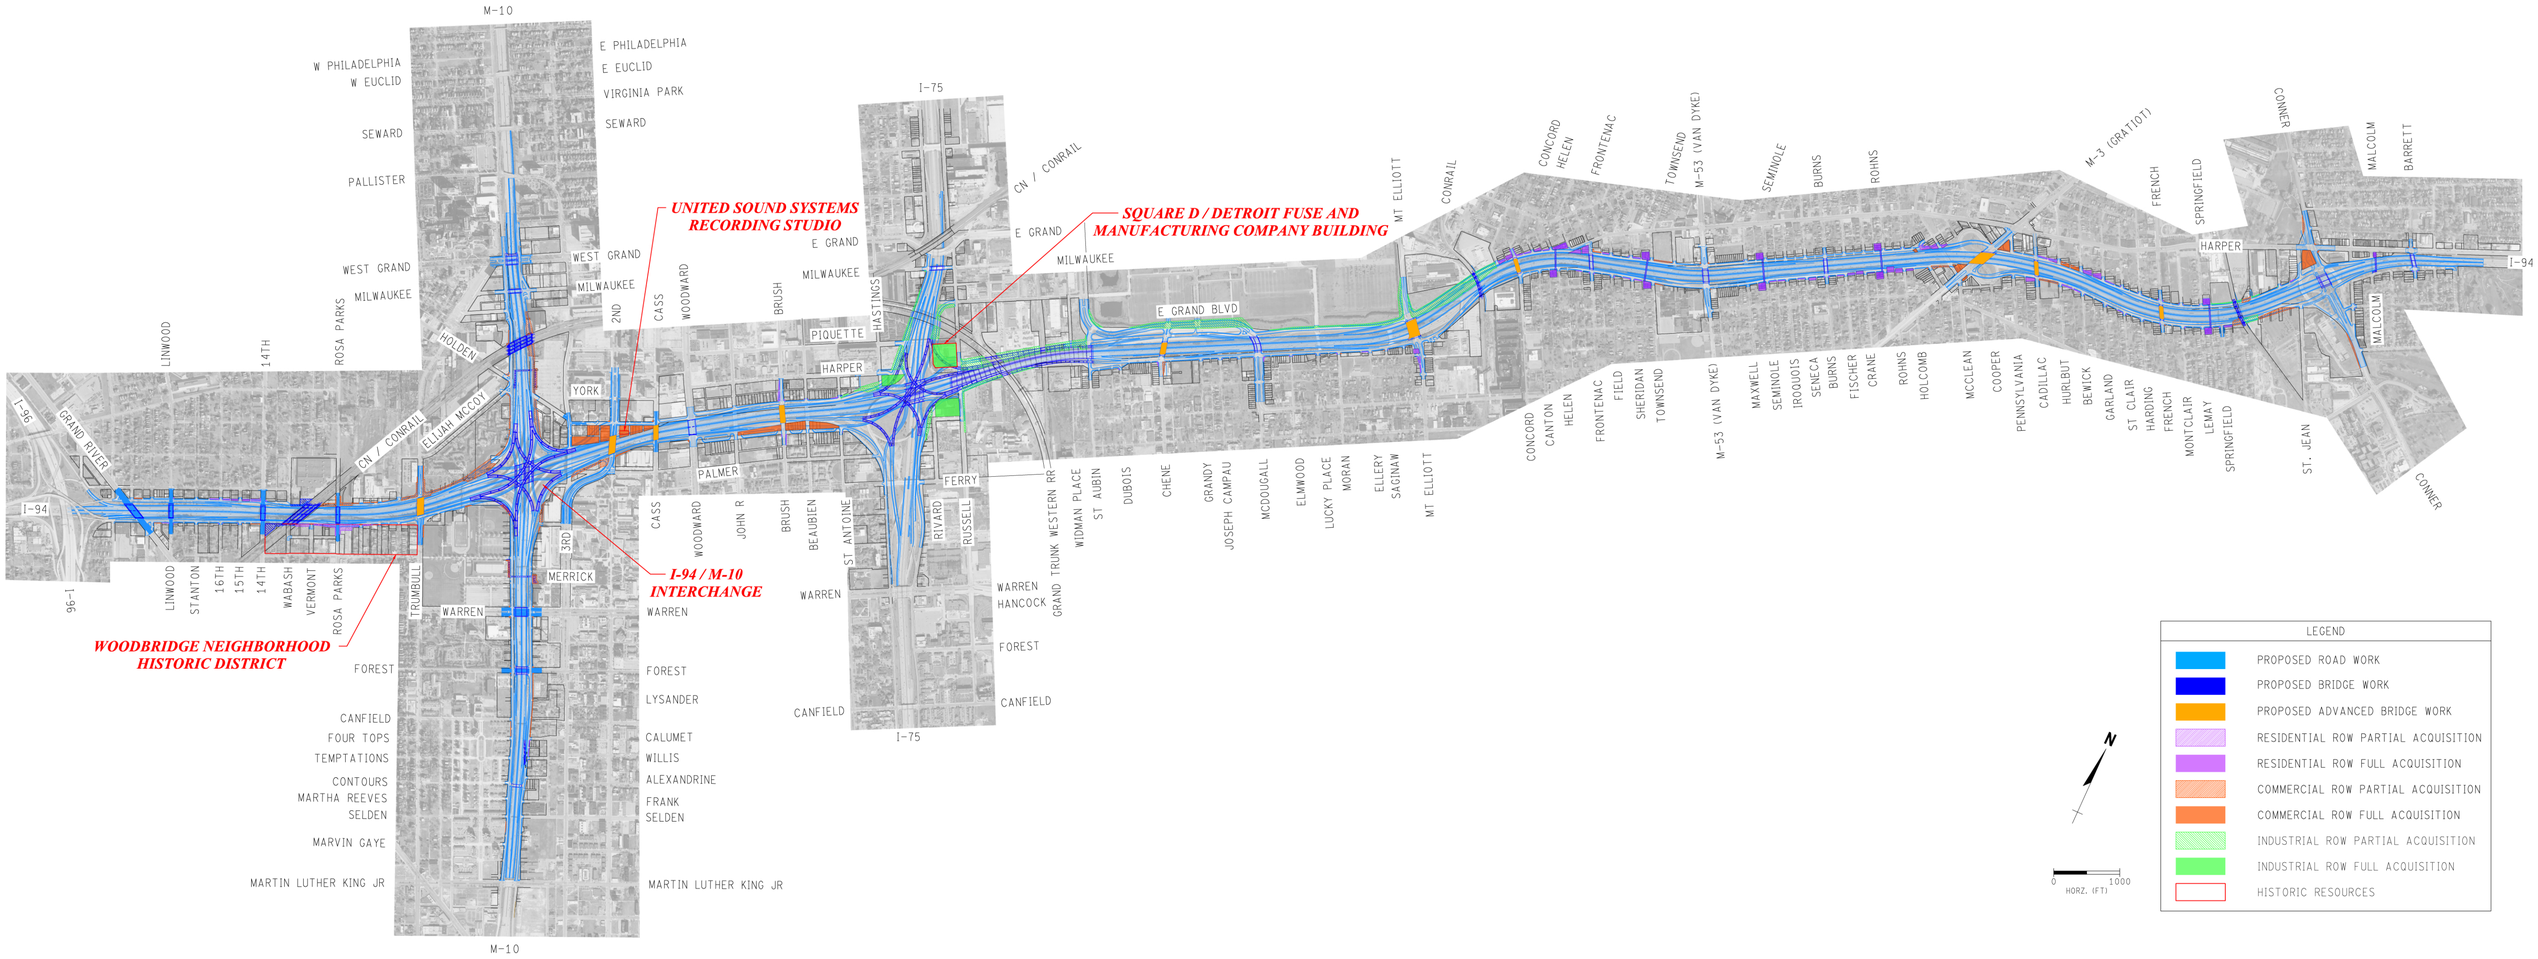

DRAFT SUBJECT TO CHANGE | JULY 7, 2015

MDOT Michigan Department of Transportation