Attachment E

OVERALL LEGAL DESCRIPTION

DETROIT MEDICAL CENTER
RENAISSANCE ZONE A

LAND IN THE CITY OF DETROIT, WAYNE COUNTY, MICHIGAN BEING A PART OF PRIVATE CLAIMS 1, 2 AND 5, AND PART OF PARK LOTS, BEING:

A PART OF LOT 13 AND ALL OF LOTS 10 THROUGH 12, INCLUSIVE, BLOCK 22; AND ALL OF LOTS 6 THROUGH 9, INCLUSIVE, BLOCK 21; AND ALL OF LOTS 6 THROUGH 9, INCLUSIVE BLOCK 20; AND ALL OF LOTS 6 THROUGH 9, INCLUSIVE, BLOCK 19; A PART OF LOTS 3 AND 8 AND ALL OF LOTS 1,2,9 AND 10, BLOCK 17; OF "BRUSH'S SUBDIVISION OF THAT PART OF THE BRUSH FARM LYING BETWEEN THE SOUTH LINE OF FARNSWORTH STREET AND THE SOUTH LINE OF ALEXANDRINE AVENUE", AS RECORDED IN LIBER 17 OF PLATS, PAGE 29, WAYNE COUNTY RECORDS;

ALSO, A PART OF LOTS 1, 2 AND 6 AND ALL OF LOTS 3 THROUGH 5, INCLUSIVE, OF "C.B. EDWARDS SUBDIVISION OF OUTLOT 190, L. BEAUBIEN FARM", AS RECORDED IN LIBER 55 OF DEEDS, PAGE 242, WAYNE COUNTY RECORDS;

ALSO, ALL OF LOTS 8 THROUGH 33, INCLUSIVE, OF "TRECENT'S SUBDIVISION OF OUTLOT 188, NORTH OF FREMONT STREET, L. BEAUBIEN FARM", AS RECORDED IN LIBER 2 OF PLATS, PAGE 10, WAYNE COUNTY RECORDS;

ALSO, A PART OF LOTS 1 THROUGH 7, INCLUSIVE, AND ALL OF LOTS 8 THROUGH 14, INCLUSIVE, OF KANE'S AND HIBBARD'S SUBDIVISION OF PART OF OUTLOT 191 ON FOREST AND HANCOCK AVENUES, LAMBERT BEAUBIEN FARM", AS RECORDED IN LIBER 4 OF PLATS, PAGE 84, WAYNE COUNTY RECORDS;

ALSO, A PART OF LOTS 11 THROUGH 14, INCLUSIVE, 17 THROUGH 19, INCLUSIVE, AND LOT 24 AND ALL OF LOTS 20 THROUGH 23, INCLUSIVE, OF "LELAND AND LOWIS'S SUBDIVISION OF THE WEST 235 FEET OF THE A. BEAUBIEN FARM BETWEEN FREMONT ST. AND WARREN AVE." AS RECORDED IN LIBER 9 OF PLATS, PAGE 40, WAYNE COUNTY RECORDS;

ALSO, A PART OF OUTLOTS 189 AND 191 OF THE "PLAN OF BEAUBIEN FARM AS SURVEYED INTO LOTS FOR THE PROPRETORS BY JOHN MULLETT", AS RECORDED IN LIBER 1 OF PLATS, PAGES 46 THROUGH 54, WAYNE COUNTY RECORDS;

ALSO, A PART OF LOT 14 AND ALL OF LOTS 16 THROUGH 19, INCLUSIVE, LOT 22 AND 23, OF "MEDICAL CENTER URBAN RENEWAL PLAT NO. 2", AS RECORDED IN LIBER 90 OF PLATS, PAGES 89 THROUGH 91, WAYNE COUNTY RECORDS;

ALSO, A PART OF LOTS 4 AND 12 AND ALL OF LOTS 5 THROUGH 9, INCLUSIVE, OF "MEDICAL CENTER URBAN RENEWAL PLAT NO. 1", AS RECORDED IN LIBER 88 OF PLATS, PAGES 74 THROUGH 76, WAYNE COUNTY RECORDS;

ALSO, ALL OF LOTS 4 THROUGH 18, INCLUSIVE, OF "BRUSH'S SUBDIVISION OF THAT PART OF THE BRUSH FARM LYING BETWEEN THE SOUTH LINE OF ALEXANDRINE AVENUE AND THE NORTH LINE OF BRADY STREET", AS RECORDED IN LIBER 19 OF PLATS, PAGE 62, WAYNE COUNTY RECORDS;

ALSO, ALL OF LOTS 1 THROUGH 10, INCLUSIVE, OF "LAMSDEN'S SUBDIVISION OF PARK LOT 27", AS RECORDED IN LIBER 3 OF PLATS, PAGE 84, WAYNE COUNTY RECORDS;

ALSO, PART OF LOTS 23, 24, 25 AND 28 OF "PLAT OF PARK LOTS", AS RECORDED IN LIBER 34 OF DEEDS, PAGE 542, WAYNE COUNTY RECORDS;

ALSO, ALL OF LOTS 22 THROUGH 33, INCLUSIVE, OF "LELAND AND MANGELBAUM'S SUBDIVISION OF PARK LOT 22 AND PART OF LOT 21", AS RECORDED IN LIBER 1 OF PLATS, PAGE 30, WAYNE COUNTY RECORDS;

ALSO, ALL OF LOTS 12 THROUGH 19, OF "VAN DYKE'S SUBDIVISION OF PART OF THE ANTOINE BEAUBIEN FARM NORTH OF GROVE STREET", AS RECORDED IN LIBER 1, PAGE 294, WAS COUNTY RECORDS;

ALSO, A PART OF LOT 8 AND ALL OF LOTS 9 THROUGH 13, OF "MCMILLAN AND PONDS SUBDIVISION OF PARK LOT 29", AS RECORDED IN LIBER 6 OF PLATS, PAGE 27, WAYNE COUNTY RECORDS;

ALSO, ALL OF LOTS 1 THROUGH 16, INCLUSIVE, OF "BAGG'S SUBDIVISION", AS RECORDED IN LIBER 1 OF PLATS, PAGE 192, WAYNE COUNTY RECORDS;

ALSO, ALL OF LOTS 1, 2, 3, 7, 8, 9 AND 10, OF "SUBDIVISION OF PARK LOT 66 BY R. P. TOWS AND HENRY RUSSELL, TRUSTEES OF THE ESTATE OF SARAH DAVENPORT", AS RECORDED IN LIBER 5 OF PLATS, PAGE 44, WAYNE COUNTY RECORDS;

ALSO, INCLUDING THE REVISIONARY INTEREST IN ALL VACATED ALLEYS AND ROADWAYS;

ALSO, EXCEPTING THE ROAD RIGHT OF WAYS IN BEAUBIEN STREET, JOHN R. STREET, WOODWARD AVENUE, CANFIELD AVENUE, BRUSH STREET AND HANCOCK AVENUE ALL LYING WITHIN THE BOUNDS OF THE OVERALL PARCEL BEING MORE PARTICULARLY DESCRIBED AS:

BEGINNING AT THE INTERSECTION OF THE NORTH LINE OF MACK AVENUE (VARIABLE WIDTH) AND THE EASTERLY LINE OF JOHN R. STREET (84' WIDE), SAID POINT BEING THE SOUTHWEST CORNER OF LOT 6 OF "MEDICAL CENTER URBAN RENEWAL PLAT NO. 1", AS RECORDED IN LIBER 88, PAGES 74 THROUGH 76, WAYNE COUNTY RECORDS; THENCE NORTH N26°21'30"W, 220.33 FEET ALONG THE EAST LINE OF JOHN R. STREET TO A POINT ON A LINE 139.05 FEET SOUTH OF AND PARALLEL TO THE NORTH LINE OF LOT 4 AS EXTENDED OF SAID "MEDICAL CENTER URBAN RENEWAL PLAT NO. 1"; THENCE S53°35'30"W, 487.41 FEET ALONG SAID LINE, BEING 139.05 FEET SOUTH OF AND PARALLEL TO THE NORTH LINE OF LOT 4 OF SAID "MEDICAL CENTER URBAN RENEWAL PLAT NO. 1"; THENCE N26°21'30"W, 24.98 FEET TO A POINT ON A LINE 9.00 FEET NORTH OF AND PARALLEL TO THE NORTH BUILDING FACE OF THE ELLINGTON CONDOMINIUMS AND ITS EXTENSION THEREOF; THENCE S62°05'42"W, 241.43 FEET ALONG SAID LINE, BEING 9.00 FEET NORTH OF AND PARALLEL TO THE NORTH BUILDING FACE OF THE ELLINGTON CONDOMINIUMS AND ITS EXTENSION THEREOF WESTERLY LINE OF WOODWARD AVENUE (120' WIDE); THENCE S26°24'30"E, 303.45 FEET ALONG SAID WESTERLY LINE TO A POINT ON THE NORTHERLY LINE OF DAVENPORT STREET (60' WIDE AS PLATTED); THENCE S60°06'19"W, 200.14 FEET ALONG SAID NORTH LINE OF DAVENPORT STREET TO THE CENTERLINE OF THE FIRST NORTH-SOUTH ALLEY WEST OF WOODWARD; THENCE N29°59'13"W, 182.99 FEET ALONG THE CENTERLINE OF SAID ALLEY TO A POINT ON THE CENTERLINE OF AN EAST-WEST ALLEY; THENCE S60°06'19"W, 160.11 FEET ALONG THE CENTERLINE OF SAID EAST-WEST ALLEY TO THE LINE COMMON TO LOTS 6 AND 7, AS EXTENDED, OF THE "SUBDIVISION OF PARK LOT NO. 66 BY R.P. TOWS AND HENRY RUSSEL, TRUSTEES OF THE ESTATE OF SARAH DAVENPORT", AS RECORDED IN LIBER 5, PAGE 44 OF PLATS, WAYNE COUNTY RECORDS; THENCE S29°59'13"E, 182.99 FEET ALONG SAID LINE TO THE NORTH LINE OF DAVENPORT STREET; THENCE S60°06'19"W, 200.15 FEET ALONG SAID NORTH LINE OF DAVENPORT STREET TO THE SOUTHWEST CORNER OF LOT 10 OF SAID "SUBDIVISION OF PARK LOT NO. 66 BY R.P. TOWS AND HENRY RUSSEL, TRUSTEES OF THE ESTATE OF SARAH DAVENPORT"; THENCE N29°59'13"W, 182.99 FEET ALONG THE LINE COMMON TO LOTS 10 AND 11 OF SAID "SUBDIVISION OF PARK LOT NO. 66 BY R.P. TOWS AND HENRY RUSSEL, TRUSTEES OF THE ESTATE OF SARAH DAVENPORT" TO THE CENTERLINE OF AN EAST-WEST ALLEY; THENCE S60°06'19"W, 23.50 FEET ALONG THE CENTERLINE OF SAID EAST-WEST ALLEY TO THE LINE COMMON TO LOTS 16 AND 17, AS EXTENDED, OF "BAGG'S SUBDIVISON", AS RECORDED IN LIBER 1, PAGE 192 OF PLATS, WAYNE COUNTY RECORDS; THENCE N29°59'13"W, 242.99 FEET ALONG SAID LINE, AND IT'S EXTENSION THEREOF TO THE NORTH LINE OF PARSONS STREET (60' WIDE); THENCE N60°06'19"E, 610.54 FEET ALONG SAID NORTH LINE OF PARSONS STREET TO THE WEST LINE OF WOODWARD AVENUE; THENCE ACROSS WOODWARD AVENUE, N65°07'45"E, 120.04 FEET TO THE NORTHWEST CORNER OF LOT 4 OF SAID "MEDICAL CENTER URBAN RENEWAL PLAT NO. 1"; THENCE N63°35'30"E, 608.86 FEET ALONG THE NORTH LINE OF SAID LOT 4 AND EXTENSION THEREOF TO THE EAST LINE OF JOHN R. STREET; THENCE NORTHERLY ALONG SAID EAST LINE THE FOLLOWING FOUR COURSES: (1) N26°21'30"W, 664.41 FEET, AND (2) N26°06'30"E, 4.33 FEET, AND (3) N20°53'10"W, 204.21 FEET, AND (4) N26°24'30"W, 275.46 FEET TO THE NORTH LINE OF WILLIS AVENUE (100' WIDE); THENCE S59°50'30"W, 307.18 FEET ALONG SAID NORTH LINE OF WILLIS AVENUE TO A POINT BEING 23 FEET WEST OF THE SOUTHEAST CORNER OF LOT 8 OF "MCMILLAN'S AND PONDS' SUBDIVISION OF PARK LOT 29", AS RECORDED IN LIBER 6, PAGE 27 OF PLATS, WAYNE COUNTY RECORDS; THENCE N30°24'40"W, 151.10 FEET ALONG A LINE 23 FEET WEST OF AND PARALLEL TO THE EAST LINE OF LOT 8 OF SAID "MCMILLAN'S AND PONDS' SUBDIVISION OF PARK LOT 29" TO THE SOUTH LINE OF AN EAST-WEST ALLEY; THENCE N59°50'30"E, 317.75 FEET ALONG SAID SOUTH LINE AND IT'S EXTENSION THEREOF TO THE EAST LINE OF JOHN R. STREET; THENCE N26°24'30"W, 251.64 FEET ALONG SAID EAST LINE OF JOHN R. STREET TO THE NORTH LINE OF CANFIELD AVENUE (60' WIDE); THENCE THE FOLLOWING TWO COURSES ALONG SAID NORTH LINE OF CANFIELD AVENUE: (1) N59°50'30"E, 626.26 FEET, AND (2) N63°26'11"E, 60.00 FEET TO THE EAST LINE OF BRUSH STREET (60' WIDE); THENCE N26°09'00"W, 1208.60 FEET ALONG SAID EAST LINE OF BRUSH STREET TO THE SOUTH LINE OF HANCOCK AVENUE (VARIABLE WIDTH); THENCE THE FOLLOWING TWO COURSES ALONG SAID SOUTH LINE OF HANCOCK AVENUE: (1) S60°37'11"W, 60.10 FEET, AND S60°04'24"W, 167.88 FEET TO A POINT ON A LINE 7.50 FEET WEST OF AND PARALLEL TO THE EAST LINE OF LOT 13 AS EXTENDED, OF "BRUSH'S SUBDIVISION OF THAT PART OF THE BRUSH FARM LYING BETWEEN THE SOUTH LINE OF FARNSWORTH STREET AND THE SOUTH LINE OF ALEXANDRINE AVENUE", AS RECORDED IN LIBER 17, PAGE 29 OF PLATS, WAYNE COUNTY RECORDS; THENCE N29°55'36"W, 237.00 FEET ALONG SAID LINE, BEING 7.50 FEET WEST OF AND PARALLEL TO THE EAST LINE OF LOT 13 OF SAID "BRUSH'S SUBDIVISION OF THAT PART OF THE BRUSH FARM LYING BETWEEN THE SOUTH LINE OF FARNSWORTH STREET AND THE SOUTH LINE OF ALEXANDRINE AVENUE", TO THE SOUTH LINE OF AN EAST-WEST ALLEY; THENCE N60°04'24"E, 183.52 FEET ALONG SAID EAST-WEST ALLEY TO THE WEST LINE OF BRUSH STREET; THENCE S26°09'00"E, 150.08 FEET ALONG SAID WEST LINE OF BRUSH STREET TO A POINT ON THE NORTH LINE OF HANCOCK AVENUE AS EXTENDED FROM THE EAST; THENCE N63°35'50"E, 802.97 FEET ALONG SAID NORTH LINE OF HANCOCK AVENUE TO A POINT ON THE WEST LINE OF ST. ANTOINE STREET (120' WIDE); THENCE S26°09'00"E, 688.85 FEET ALONG SAID WEST LINE OF ST. ANTOINE STREET TO A POINT ON THE CENTERLINE OF AN EAST-WEST ALLEY; THENCE S63°53'50"W, 384.16 FEET ALONG SAID ALLEY CENTERLINE, AND IT'S EXTENSION THEREOF TO THE EAST LINE OF BEAUBIEN STREET; THENCE S26°09'00"E, 603.76 FEET ALONG SAID EAST LINE OF BEAUBIEN STREET TO THE NORTH LINE OF CANFIELD AVENUE; THENCE N63°53'50"E, 384.16 FEET ALONG SAID NORTH LINE OF CANFIELD AVENUE TO THE WEST LINE OF ST. ANTOINE STREET; THENCE S26°09'00"E, 680.00 FEET ALONG SAID WEST LINE OF ST. ANTONE STREET; THENCE N63°51'00"E, 120.00 FEET TO THE EAST LINE OF ST. ANTONE STREET; THENCE S26°09'00"E, 238.64 FEET ALONG SAID EAST LINE OF ST. ANTONE STREET AND IT'S EXTENSION THEREOF AS PREVIOUSLY PLATTED TO THE SOUTHWEST CORNER OF LOT 15 OF "MEDICAL CENTER URBAN RENEWAL PLAT NO. 2", AS RECORDED IN LIBER 90, PAGES 89 THROUGH 91, WAYNE COUNTY RECORDS; THENCE N63°50'20"E, 585.90 FEET ALONG THE LINE COMMON TO LOTS 14 AND 15 OF SAID "MEDICAL CENTER URBAN RENEWAL PLAT NO. 2" TO THE WEST LINE OF THE I-75 SERVICE DRIVE; THENCE S26°11'18"E, 375.00 FEET 375 FEET ALONG SAID WEST LINE OF THE I-75 SERVICE DRIVE TO A POINT 171.04 FEET NORTH OF THE SOUTHEAST CORNER OF LOT 14 OF "MEDICAL CENTER URBAN RENEWAL PLAT NO. 2"; THENCE S63°50'20"W, 611.14 FEET ALONG A LINE 171.04 FEET NORTH OF AND PARALLEL TO THE SOUTH LINE OF SAID LOT 14 OF "MEDICAL CENTER URBAN RENEWAL PLAT NO. 2" TO THE WEST LINE OF SAID LOT 14; THENCE N26°09'00"W, 76.38 FEET ALONG SAID WEST LINE OF LOT 14; THENCE S63°50'20"W, 451.25 FEET TO THE WEST LINE OF BEAUBIEN STREET (120' WIDE); THENCE THE FOLLOWING TWO COURSES ALONG SAID WEST LINE OF BEAUBIEN STREET: (1) ALONG A NON-TANGENT CURVE TO THE LEFT, 403.13 FEET, SAID CURVE HAVING A RADIUS OF 520.00 FEET, A CENTRAL ANGLE OF 44°25'06", AND A LONG CHORD BEARING S03°55'43"E, 393.11 FEET, AND (2) S26°09'00"E, 544.20 FEET TO THE NORTH LINE OF MACK AVENUE; THENCE THE FOLLOWING FOUR COURSES ALONG SAID NORTH LINE OF MACK AVENUE: (1) S70°32'00"W, 102.76 FEET, AND (2) ALONG A NON-TANGENT CURVE TO THE LEFT, 136.63 FEET, SAID CURVE HAVING A RADIUS OF 1105.00 FEET, A CENTRAL ANGLE OF 7°05'03", AND A LONG CHORD BEARING S67°02'18"W, 136.54 FEET, AND (3) S61°38'07"W, 60.05 FEET, AND (4) S60°09'30"W, 641.27 FEET TO THE POINT OF BEGINNING AND CONTAINING 92.4 ACRES INCLUDING ALL PUBLICLY DEDICATED AND VACATED ROAD AND ALLEY RIGHTS OF WAY.

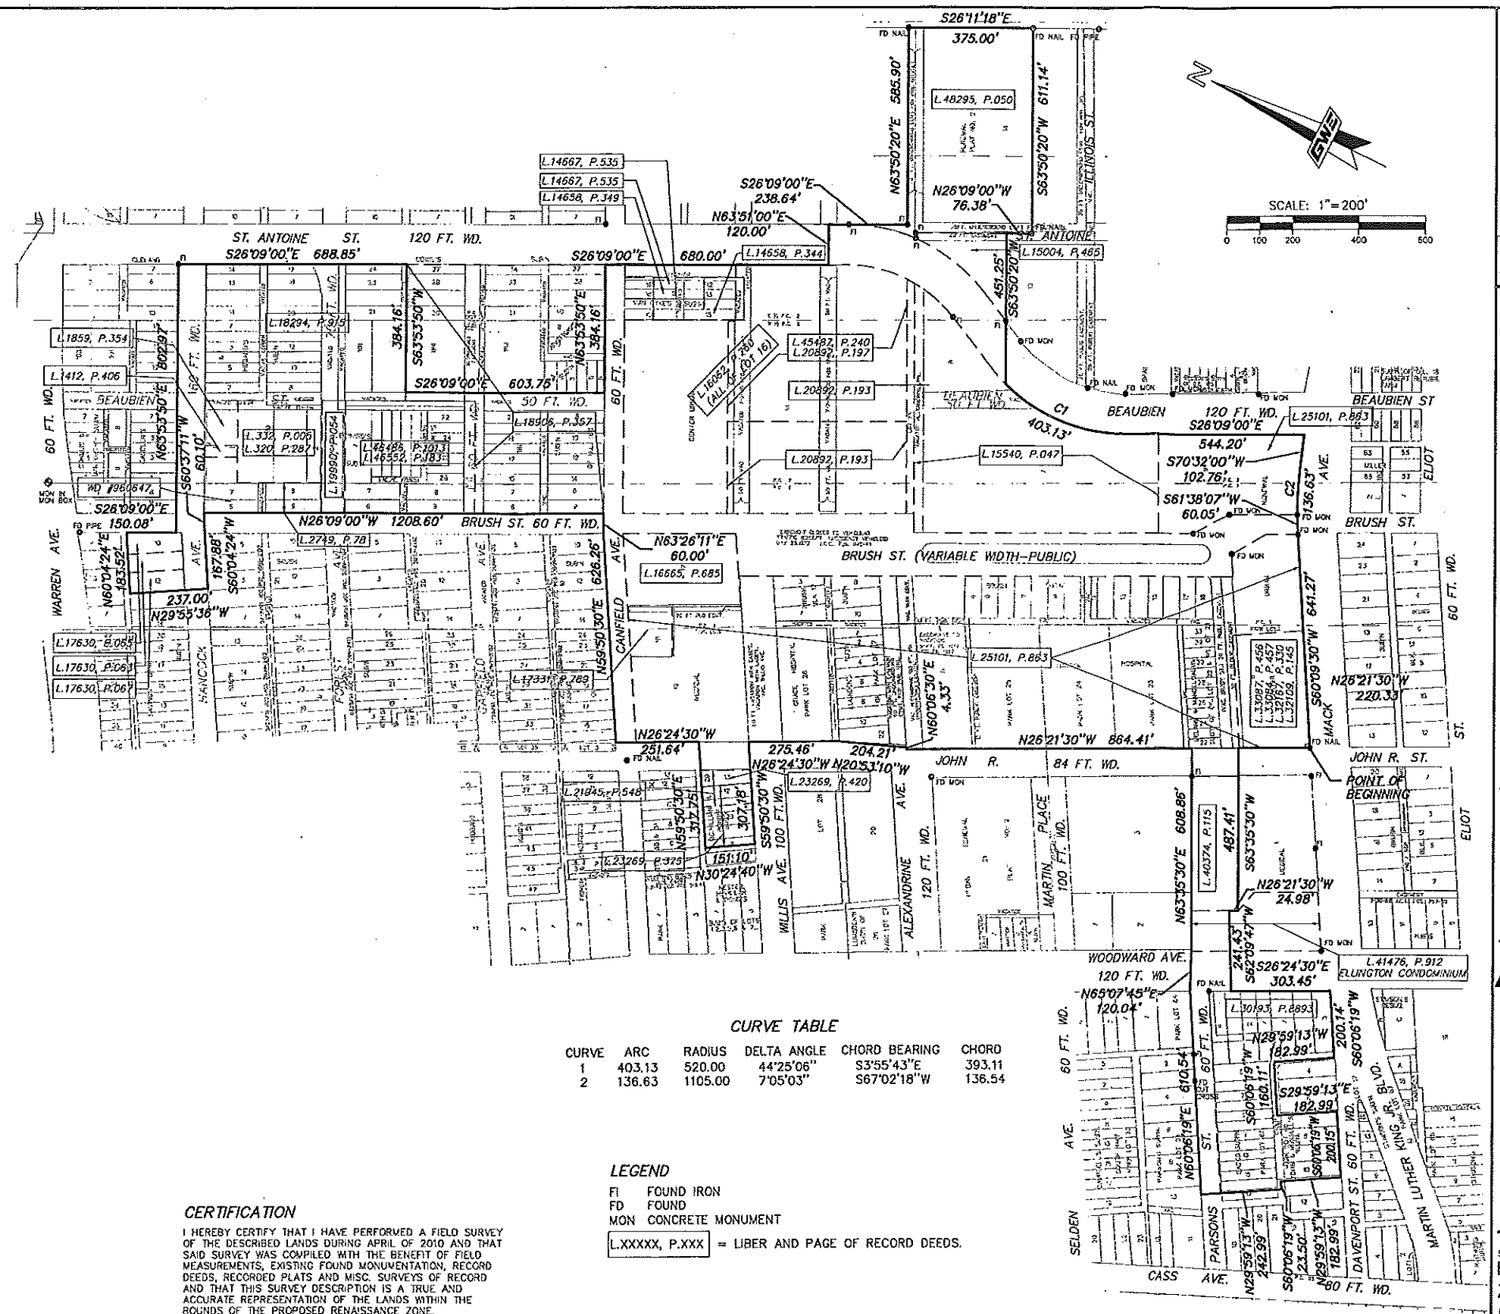

CURVE TABLE

CURVE	ARC	RADIUS	DELTA ANGLE	CHORD BEARING	CHORD
1	403.13	520.00	44°25'06"	S3°55'43"E	393.11
2	136.63	1105.00	7°05'03"	S67°02'18"W	136.54

LEGEND

FI FOUND IRON
FD FOUND
MON CONCRETE MONUMENT
L.XXXXX, P.XXX = LIBER AND PAGE OF RECORD DEEDS.

CERTIFICATION

I HEREBY CERTIFY THAT I HAVE PERFORMED A FIELD SURVEY OF THE DESCRIBED LANDS DURING APRIL OF 2010 AND THAT SAID SURVEY WAS COMPILED WITH THE BENEFIT OF FIELD MEASUREMENTS, EXISTING FOUND MONUMENTATION, RECORD DEEDS, RECORDED PLATS AND MISC. SURVEYS OF RECORD AND THAT THIS SURVEY DESCRIPTION IS A TRUE AND ACCURATE REPRESENTATION OF THE LANDS WITHIN THE BOUNDS OF THE PROPOSED RENAISSANCE ZONE.

4-19-2010

JOHN N. REOASH, PS #37281

NOTES: NO TITLE COMMITMENT POLICIES WERE PROVIDED DURING THE PREPARATION OF THIS SURVEY THEREFORE EASEMENTS MAY EXIST THAT ARE NOT SHOWN.

STATE OF MICHIGAN
JOHN N. REOASH
PROFESSIONAL SURVEYOR
No. 37281
LICENSED PROFESSIONAL SURVEYOR

REVISION:
DATE:

Terms and Conditions for Electronic Data

72 HOURS (3 WORKING DAYS) BEFORE YOU DIG CALL MISS DIG 800-482-7171 (TOLL FREE)

PRINCIPAL: J.N.R.
PROJ. MNGR: C.A.A.
DESIGN:
DRAWN: J.Z.B./J.W.B.
IND. REVIEW:
PRIVATE CLAIMS: 1,2&5 AND PARK LOTS, CITY OF DETROIT

PROFESSIONAL SEAL

DEVELOPED FOR:
DMC
4707 ST. ANTOINE BLVD.
SUITE C526
DETROIT, MICHIGAN
48201

Giffels-Webster Engineers, Inc.
ENGINEERS-LAND SURVEYORS
PLANNERS-LANDSCAPE ARCHITECTS
2897 ROCHESTER ROAD
ROCHESTER HILLS, MI 48309-3916
PHONE (248) 652-4100
FAX (248) 652-4070
28 W. ADAMS, SUITE 1050
DETROIT, MI 48226-8103
PHONE (313) 962-4442
FAX (313) 962-5068
6303 28 MILE ROAD, SUITE 100
WASHINGTON, MI 48094-3819
PHONE (586) 781-8350
FAX (586) 781-8351
EMAIL info@giffelswebster.com
www.giffelswebster.com

SHEET TITLE:
RENAISSANCE ZONE
DETROIT MEDICAL CENTER SURVEY AND DESCRIPTION
CITY OF DETROIT, WAYNE COUNTY, MI

DATE: 4/19/10
SCALE: 1" = 200'
SHEET: 1 OF 1
JOB: 17887.00

Copyright © 2008 Giffels-Webster Engineers, Inc. No reproduction shall be made without the prior written consent of Giffels-Webster Engineers, Inc.