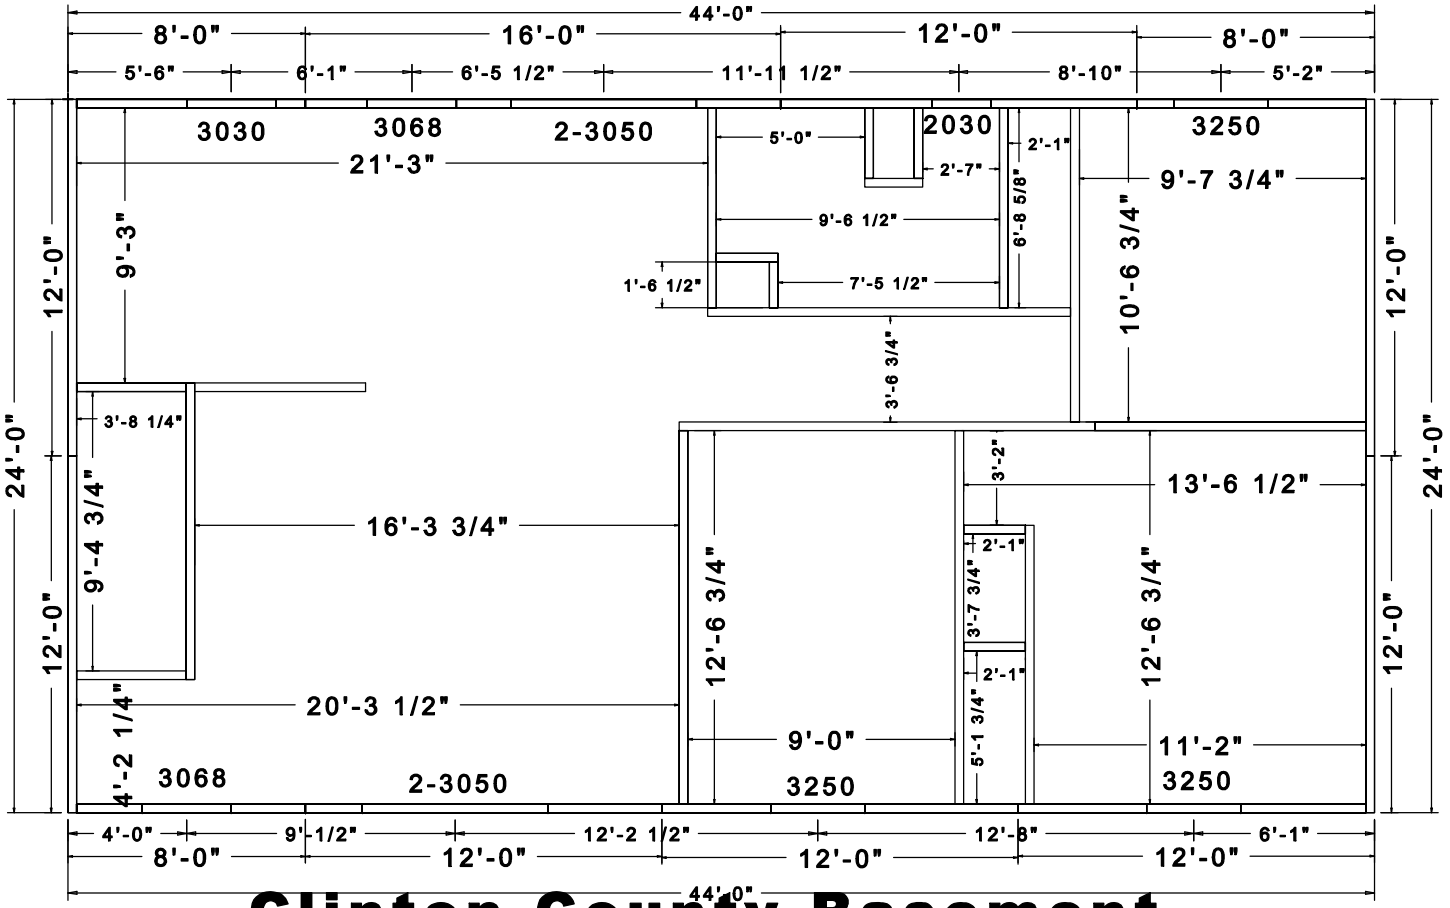

Clinton County Basement
2x4
Dimensions
1056 Sq. Ft.