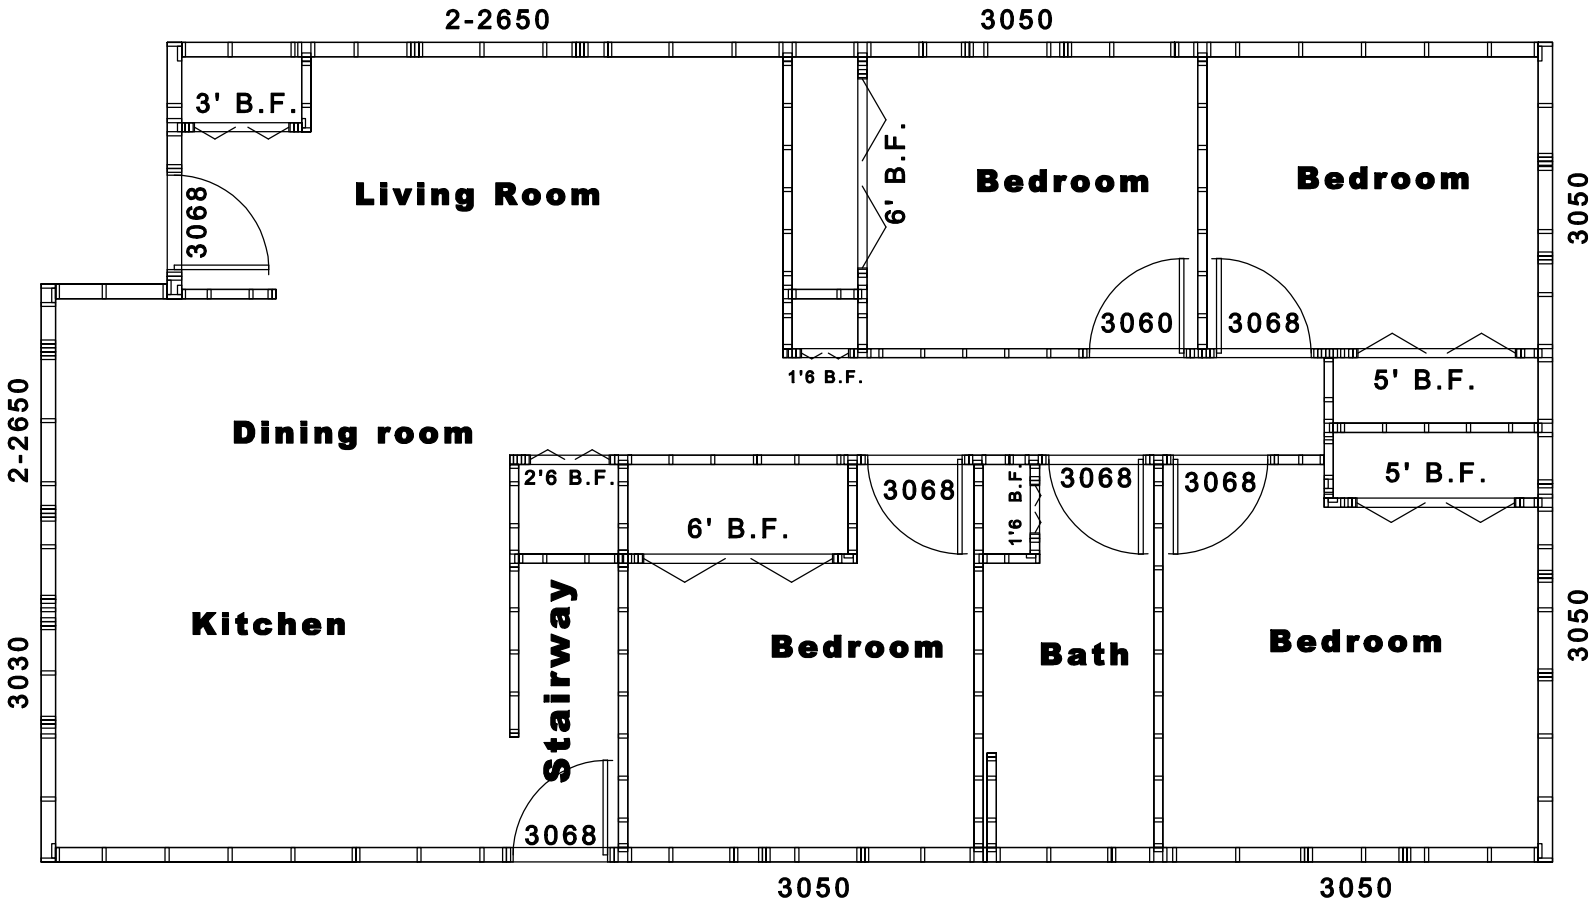

Cornerstone (Basement)
2x6
Door & Window Openings

1217 SQ FT