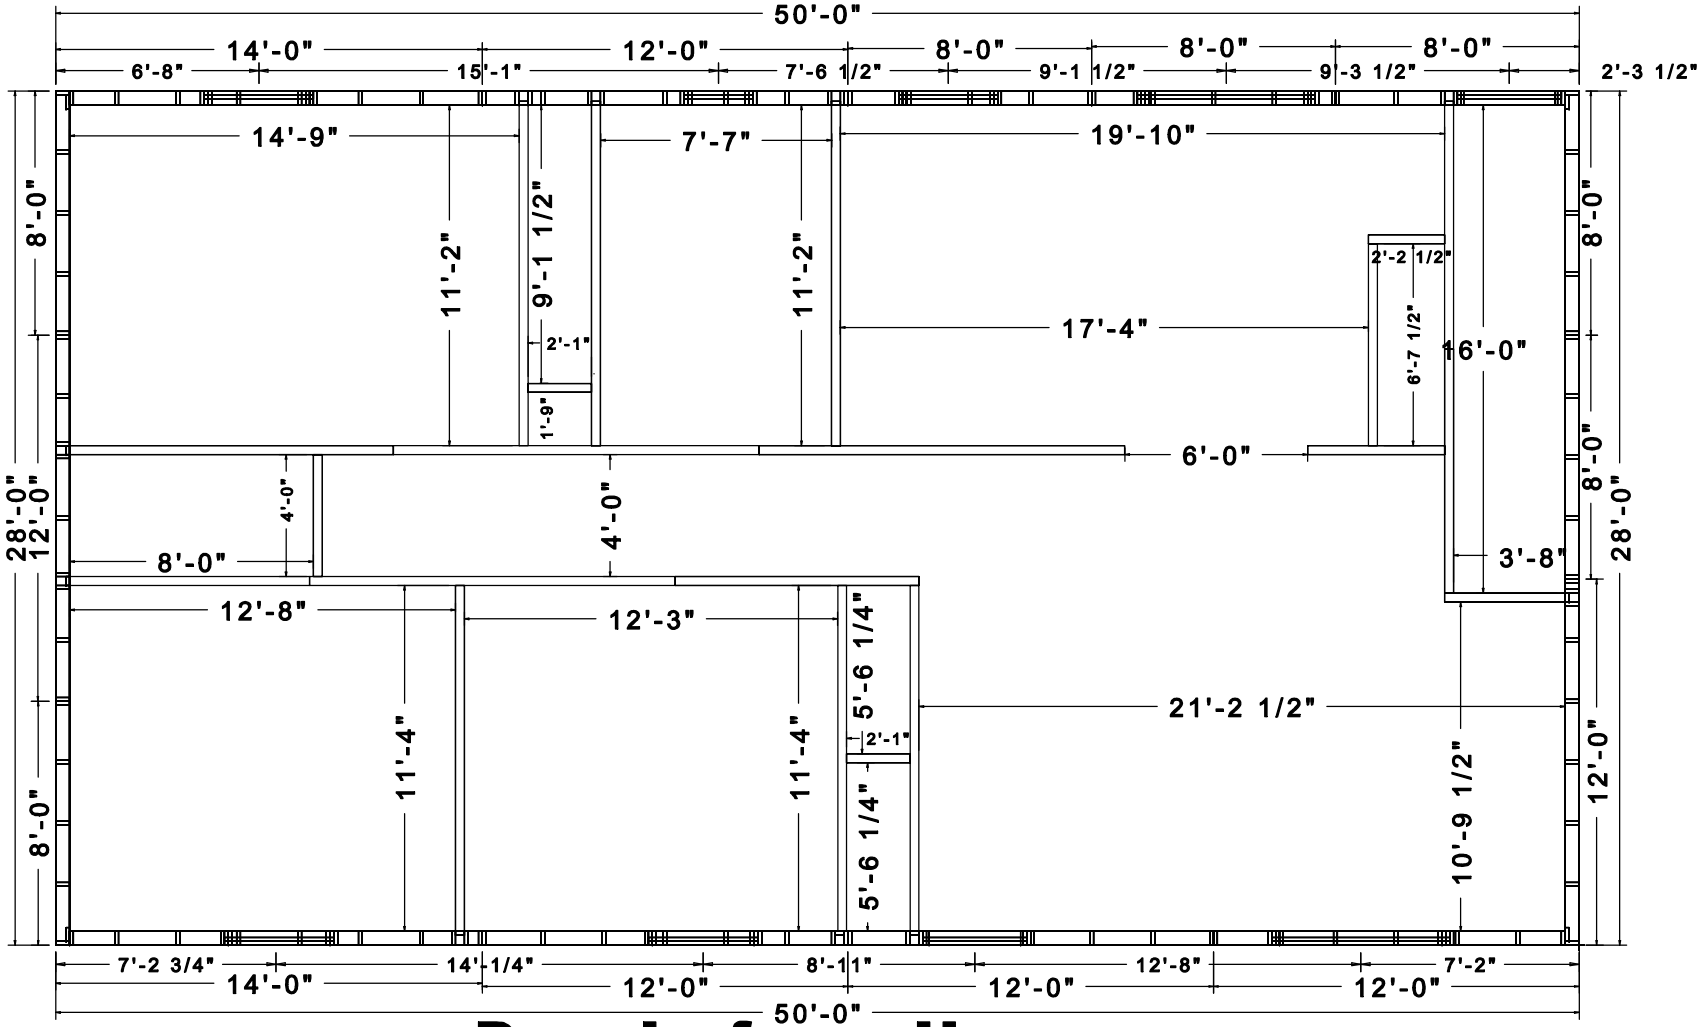

Don Lafave House
2x6
Dimensions
1400 Sq. Ft.