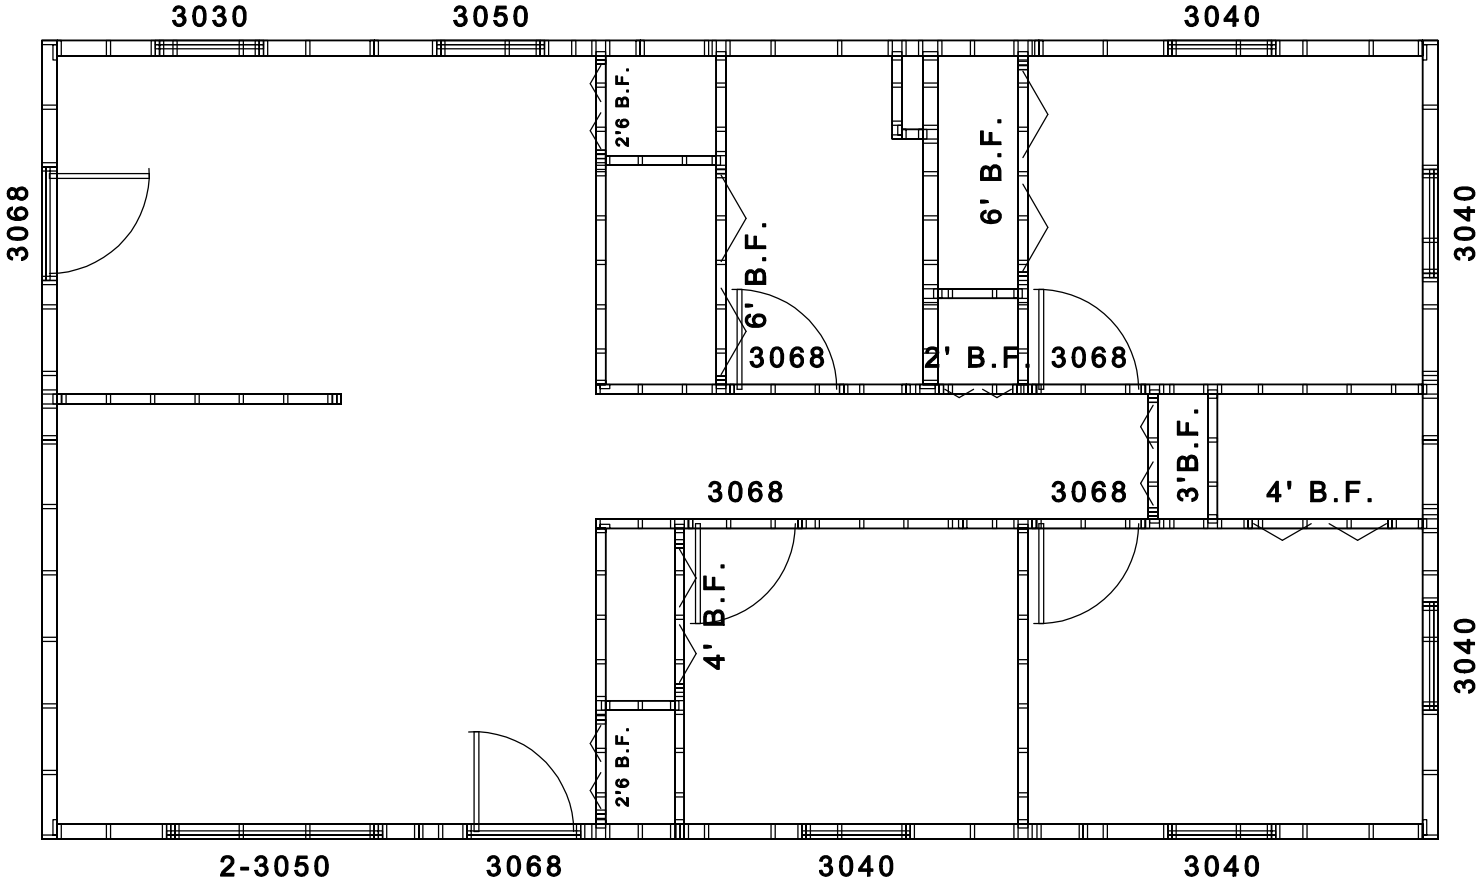

Gladwin Plan
2x6
Door & Window Openings
1008 Sq. Ft.