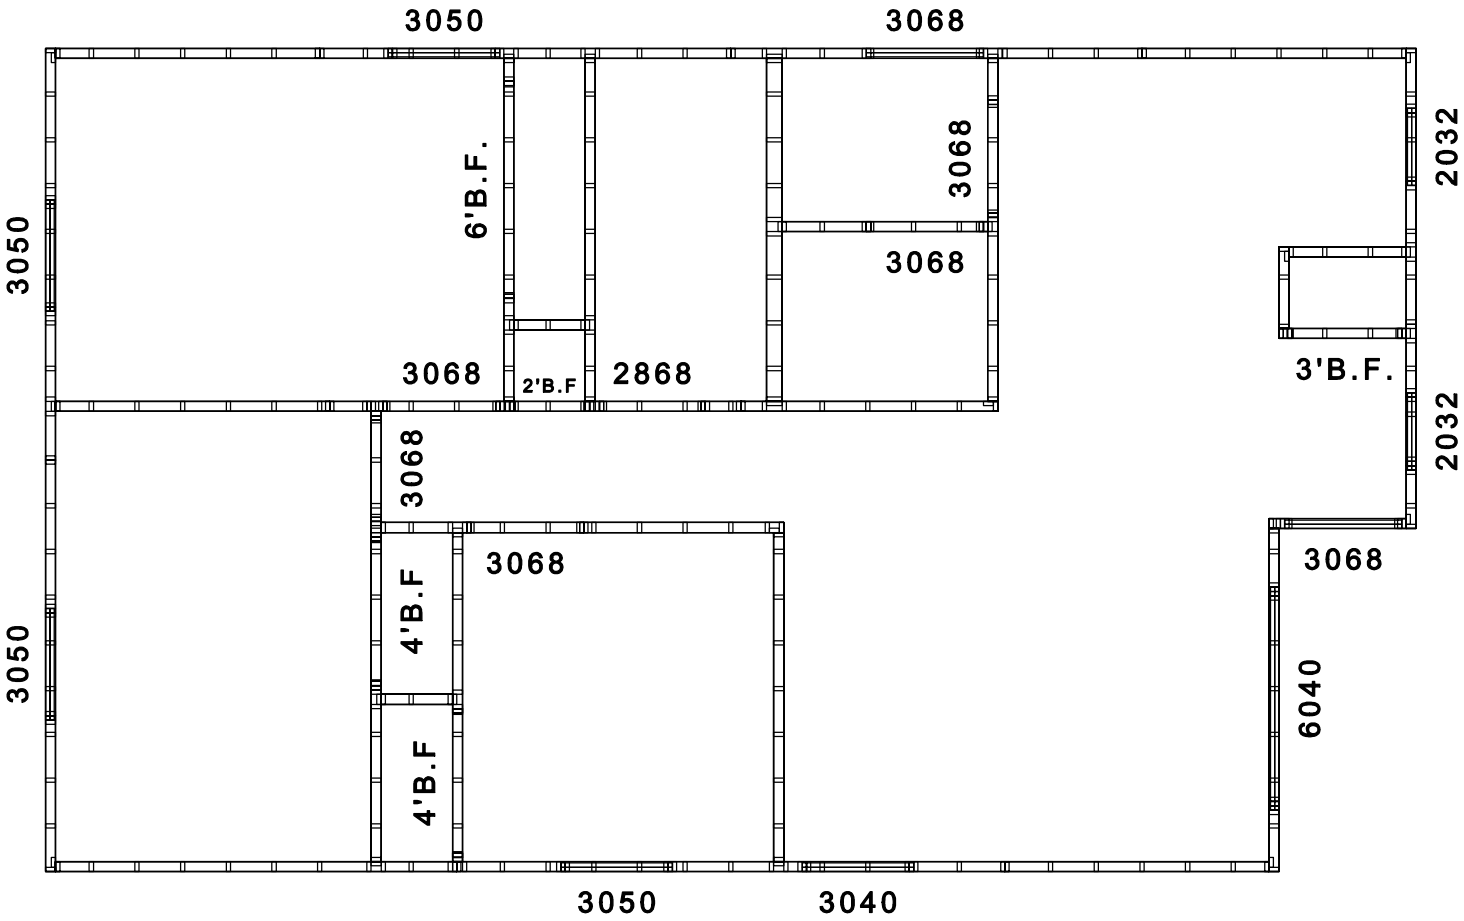

Grand Traverse Endload
2x4
Window & Door Openings