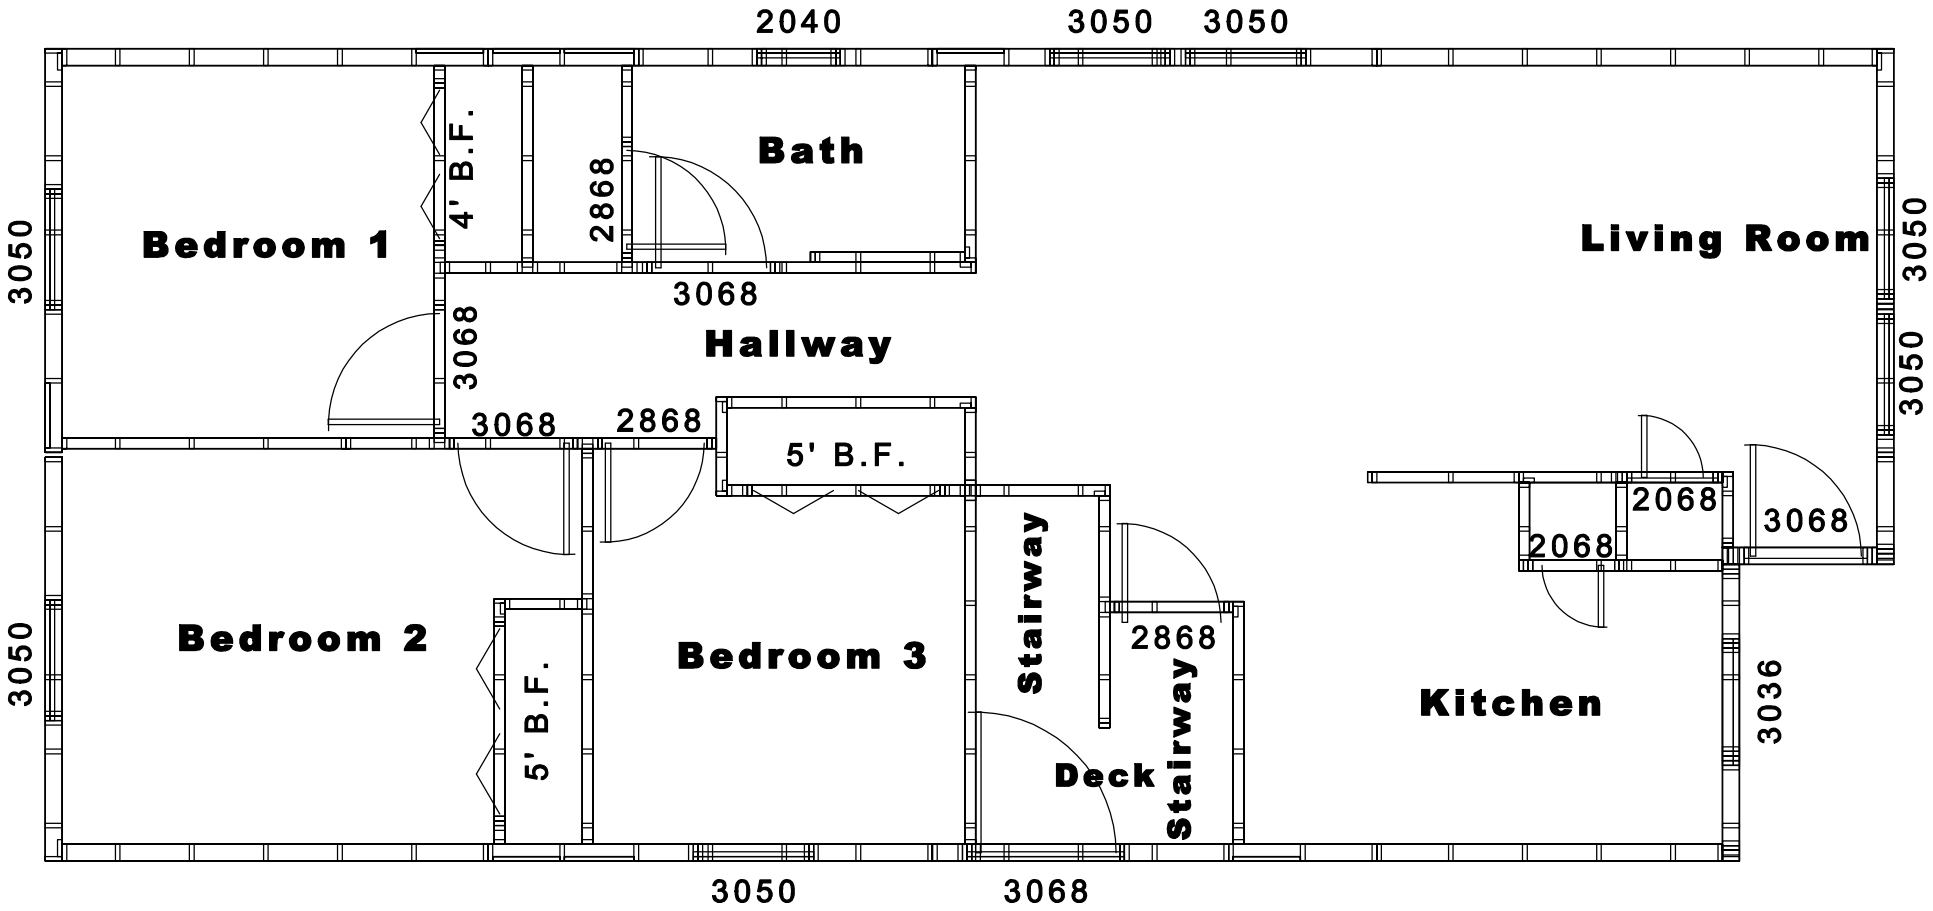

Harkins House
2x6 Left Hand
Door & Window Openings