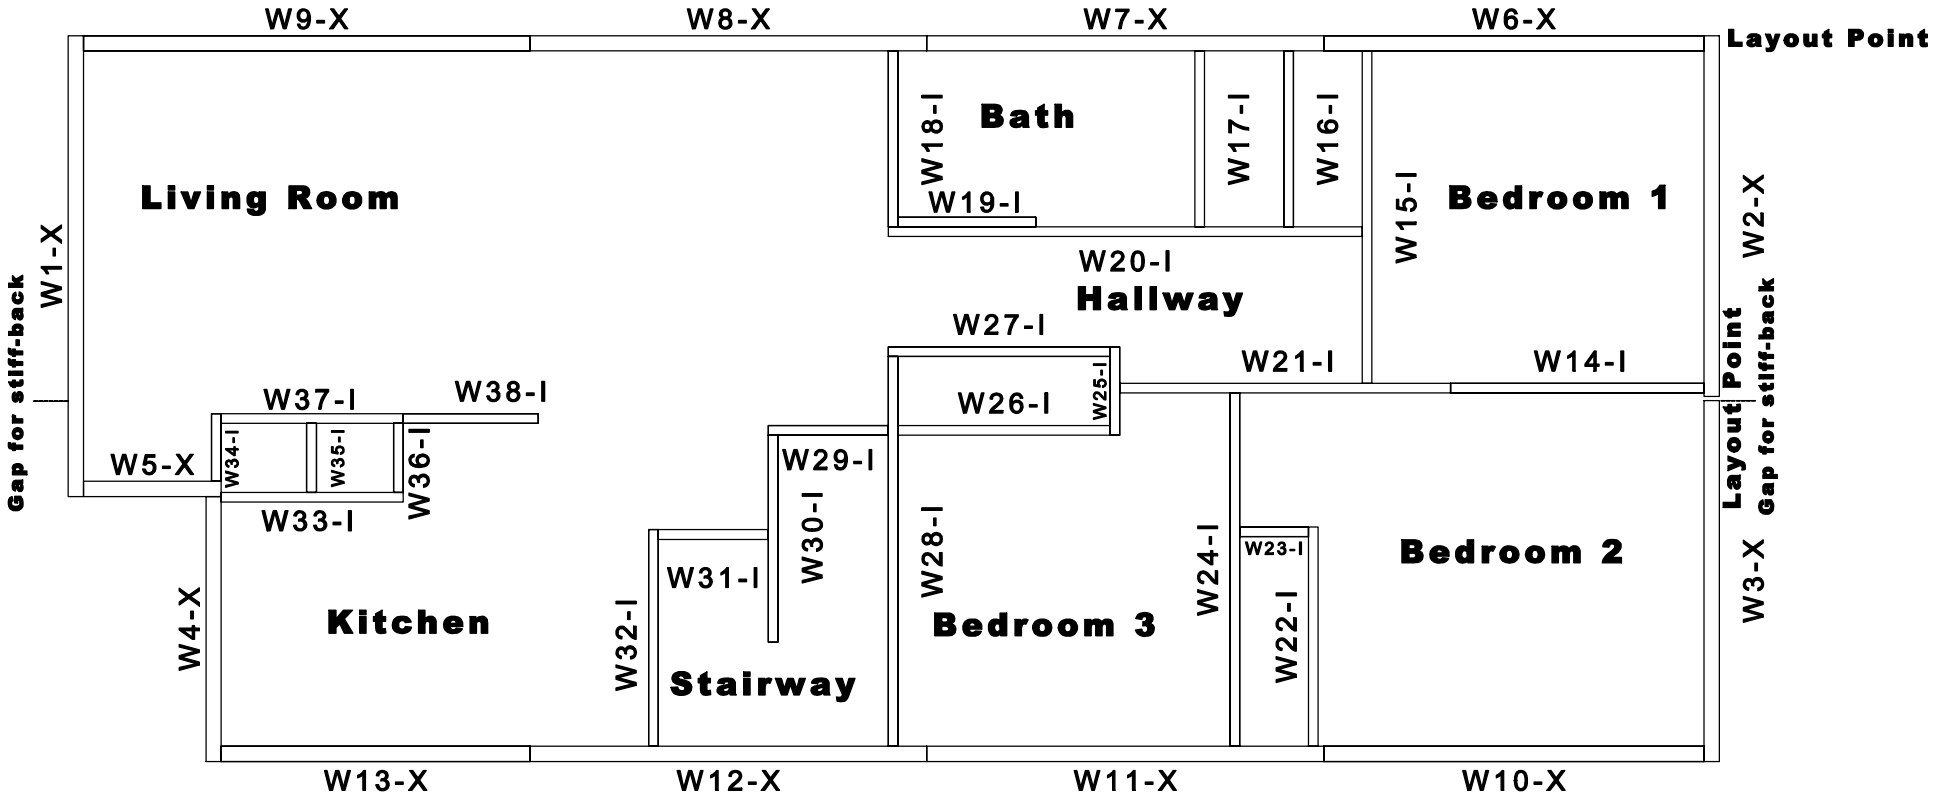

Harkins House
2x6 Right Hand
Panel Layout