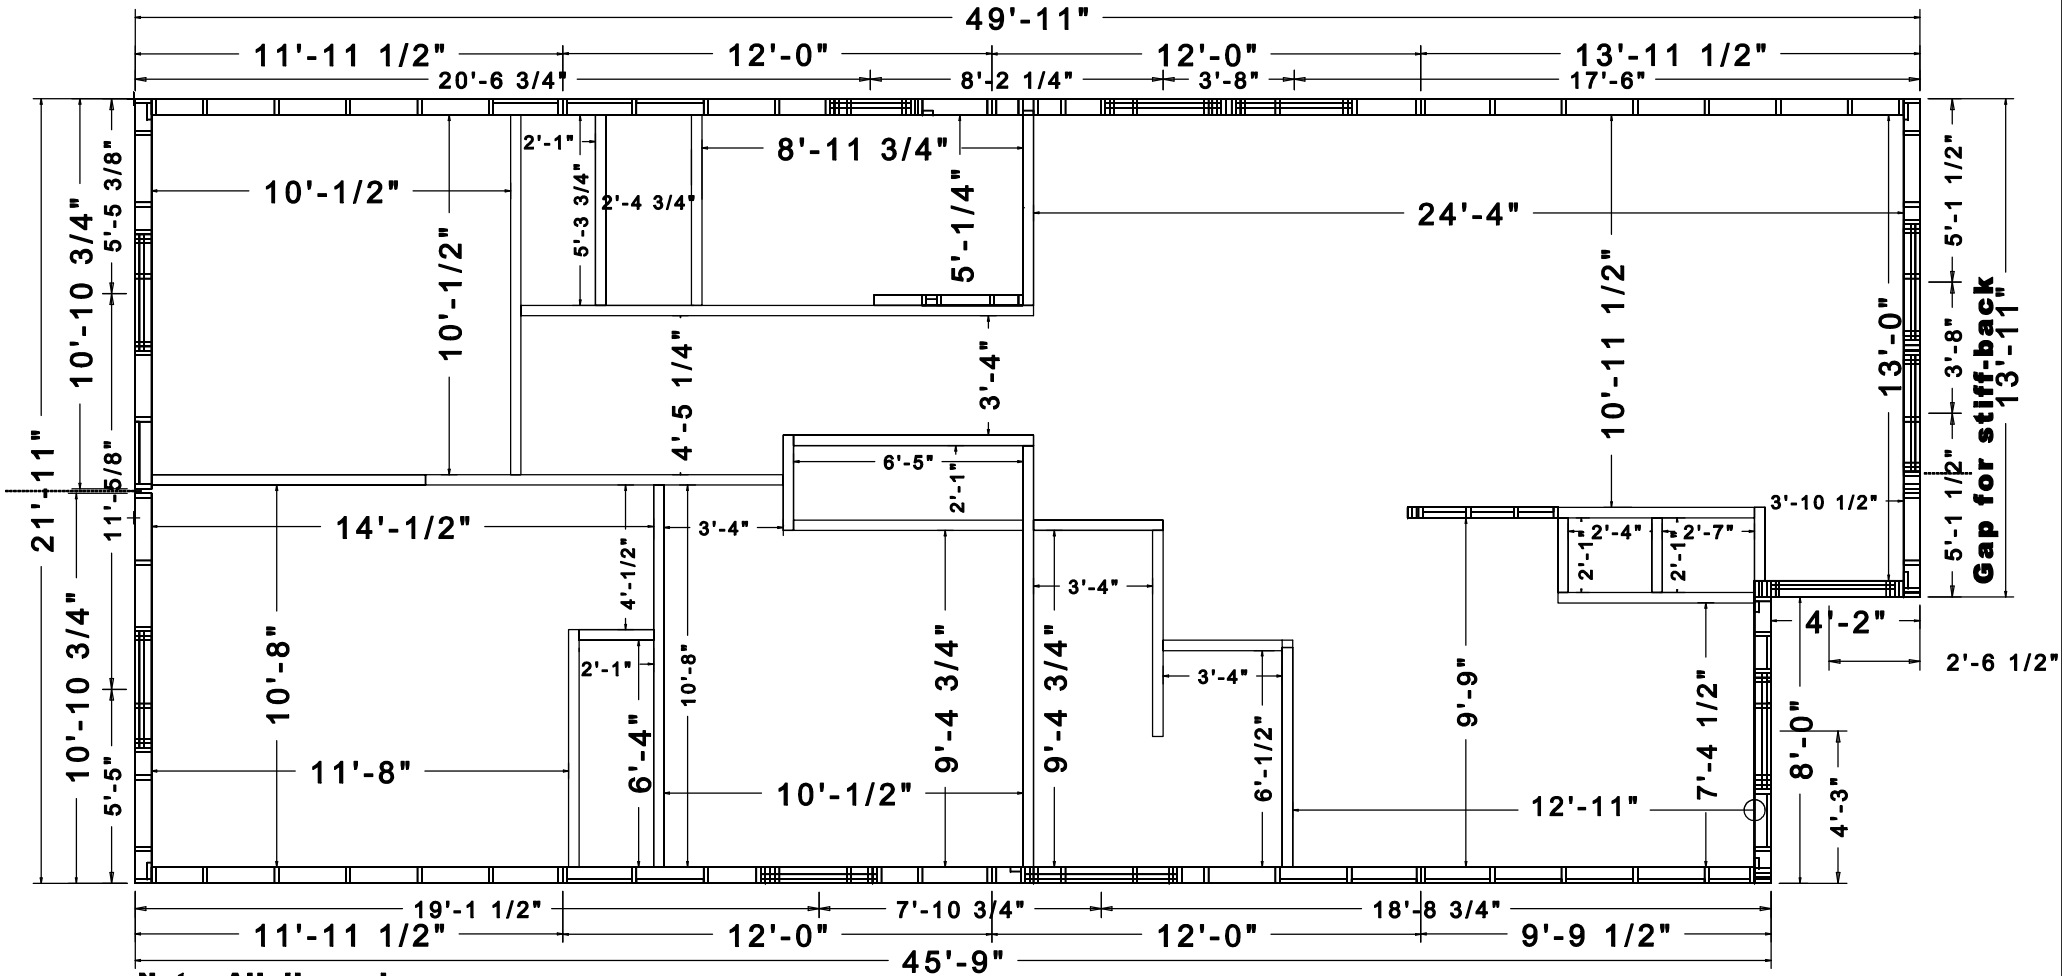

Note: All dimensions are from frame to frame. Exterior plywood will bring the full measurement of 50' x 22'.

Harkins House 2x6 Left Hand Dimensions