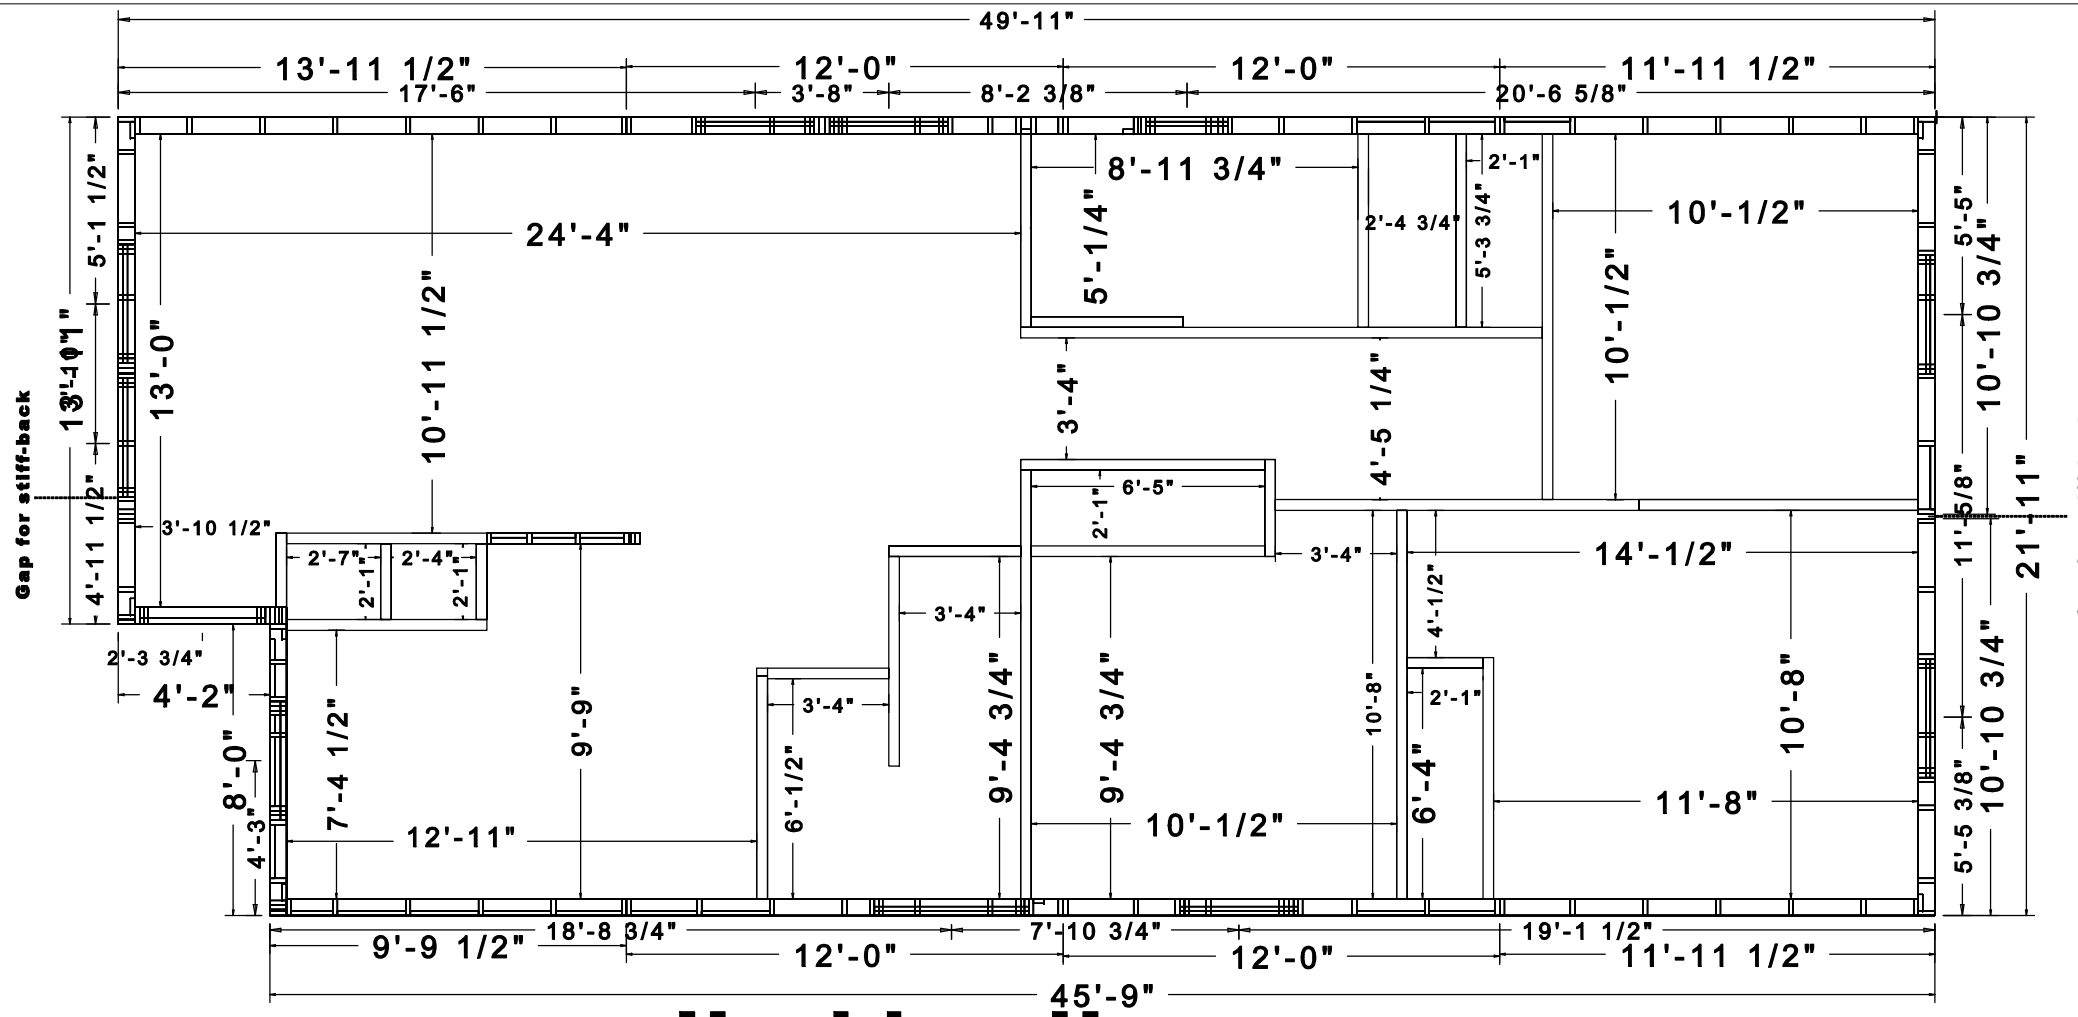

Harkins House
2x6 Right Hand
Dimensions
1060 Sq.Ft.

Note: All dimensions are from frame to frame. Exterior plywood will bring the full measurement of 50' x 22'.