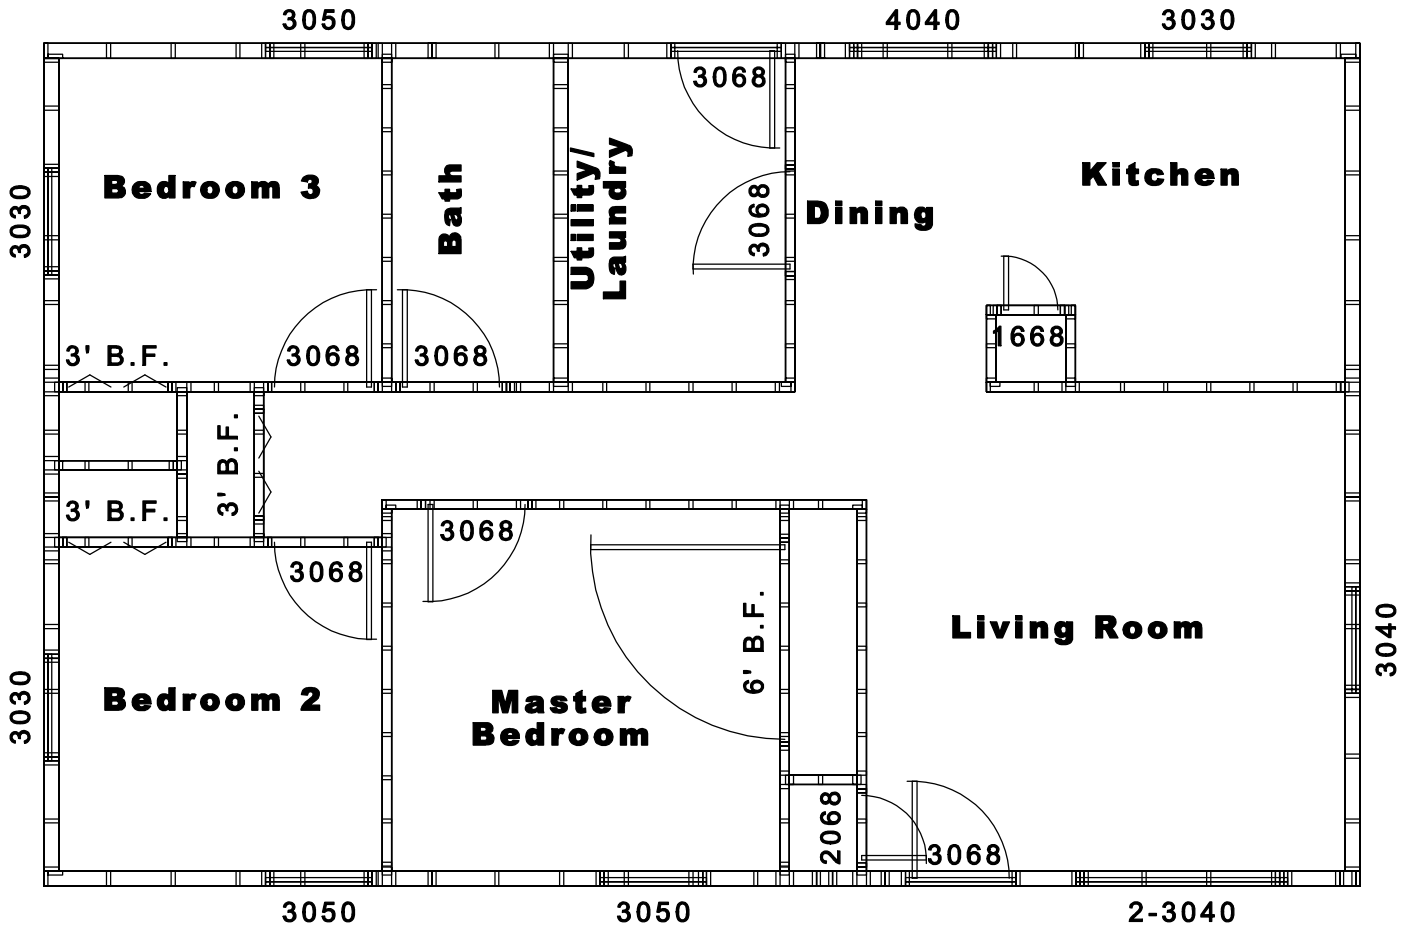

Kindness House
Saginaw #5 Crawl
2x6
Door & Window Openings