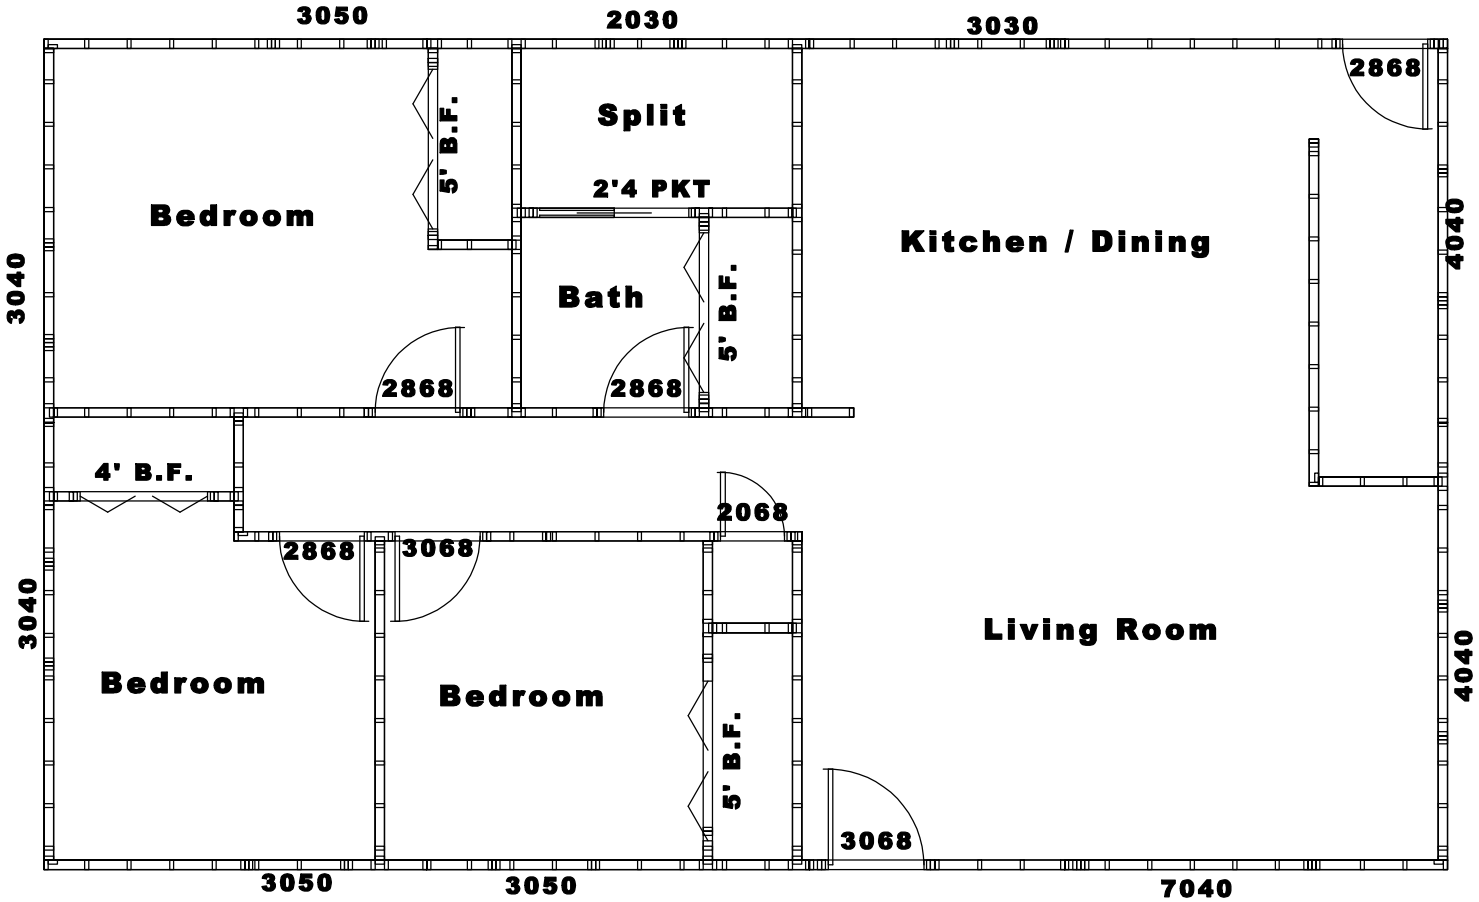

Larry Leak Plan (Basement)
2 x 4
Door & Window Openings
1144 Sq. Ft.