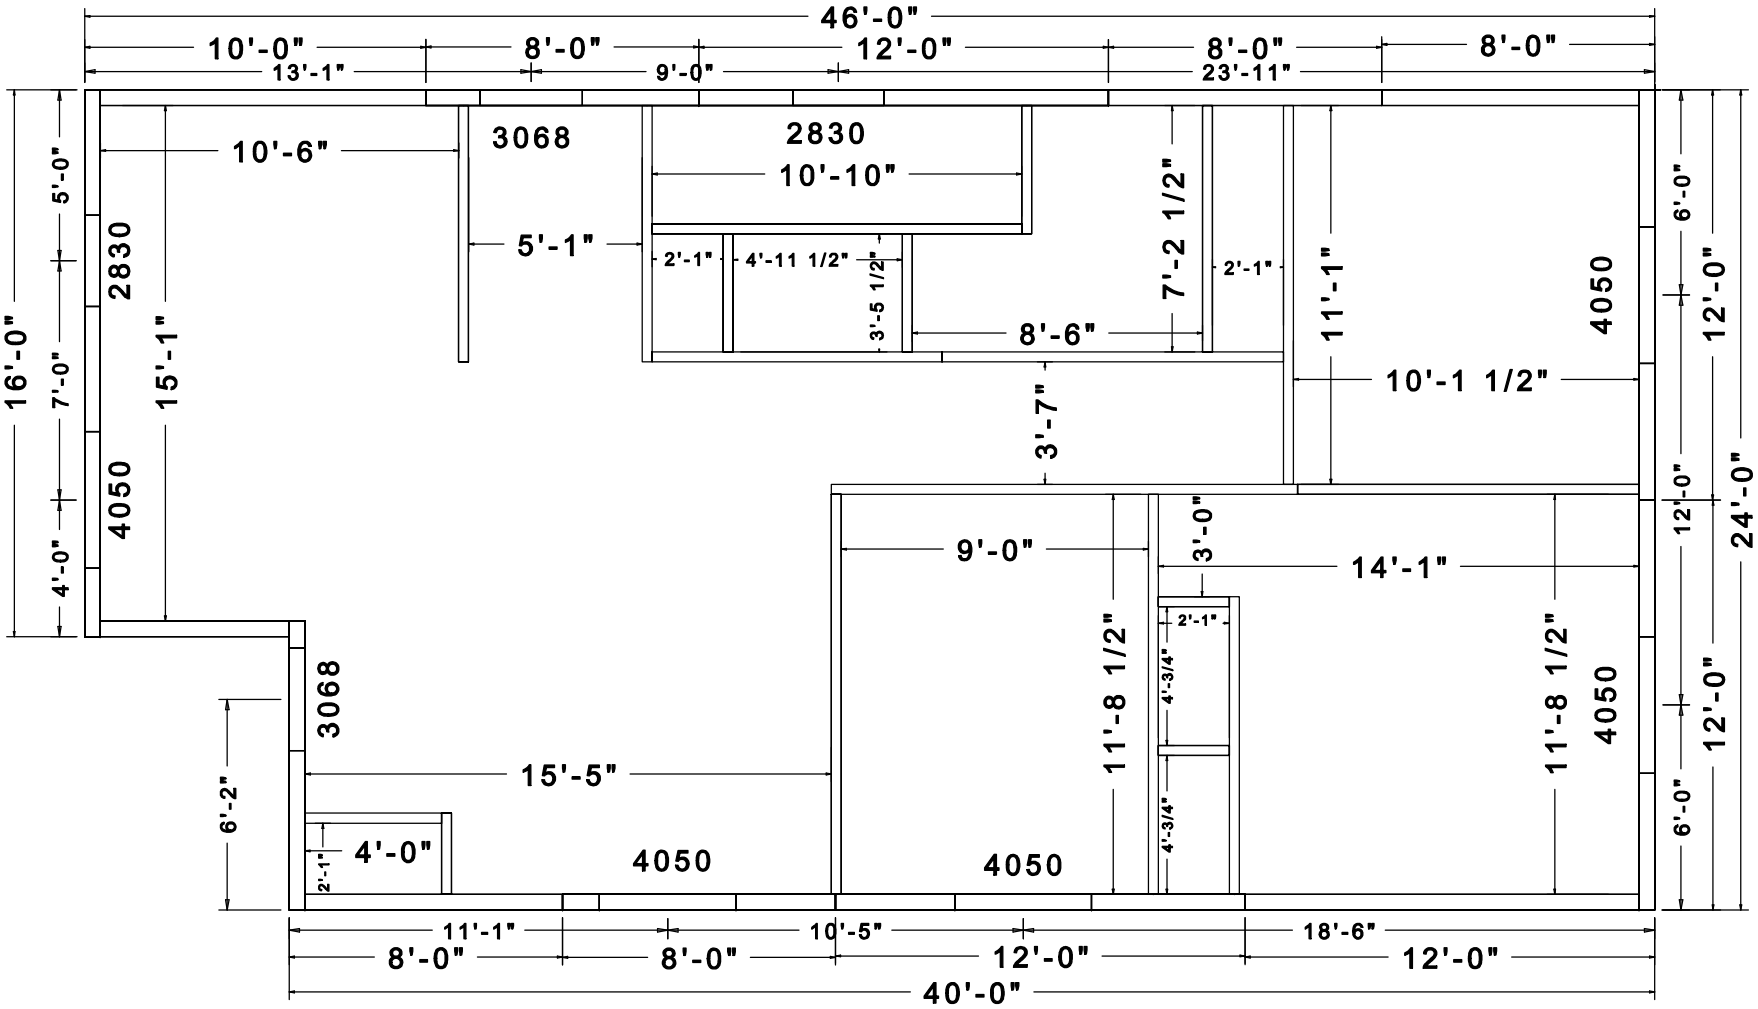

Lowden Basement
2x6
Dimensions