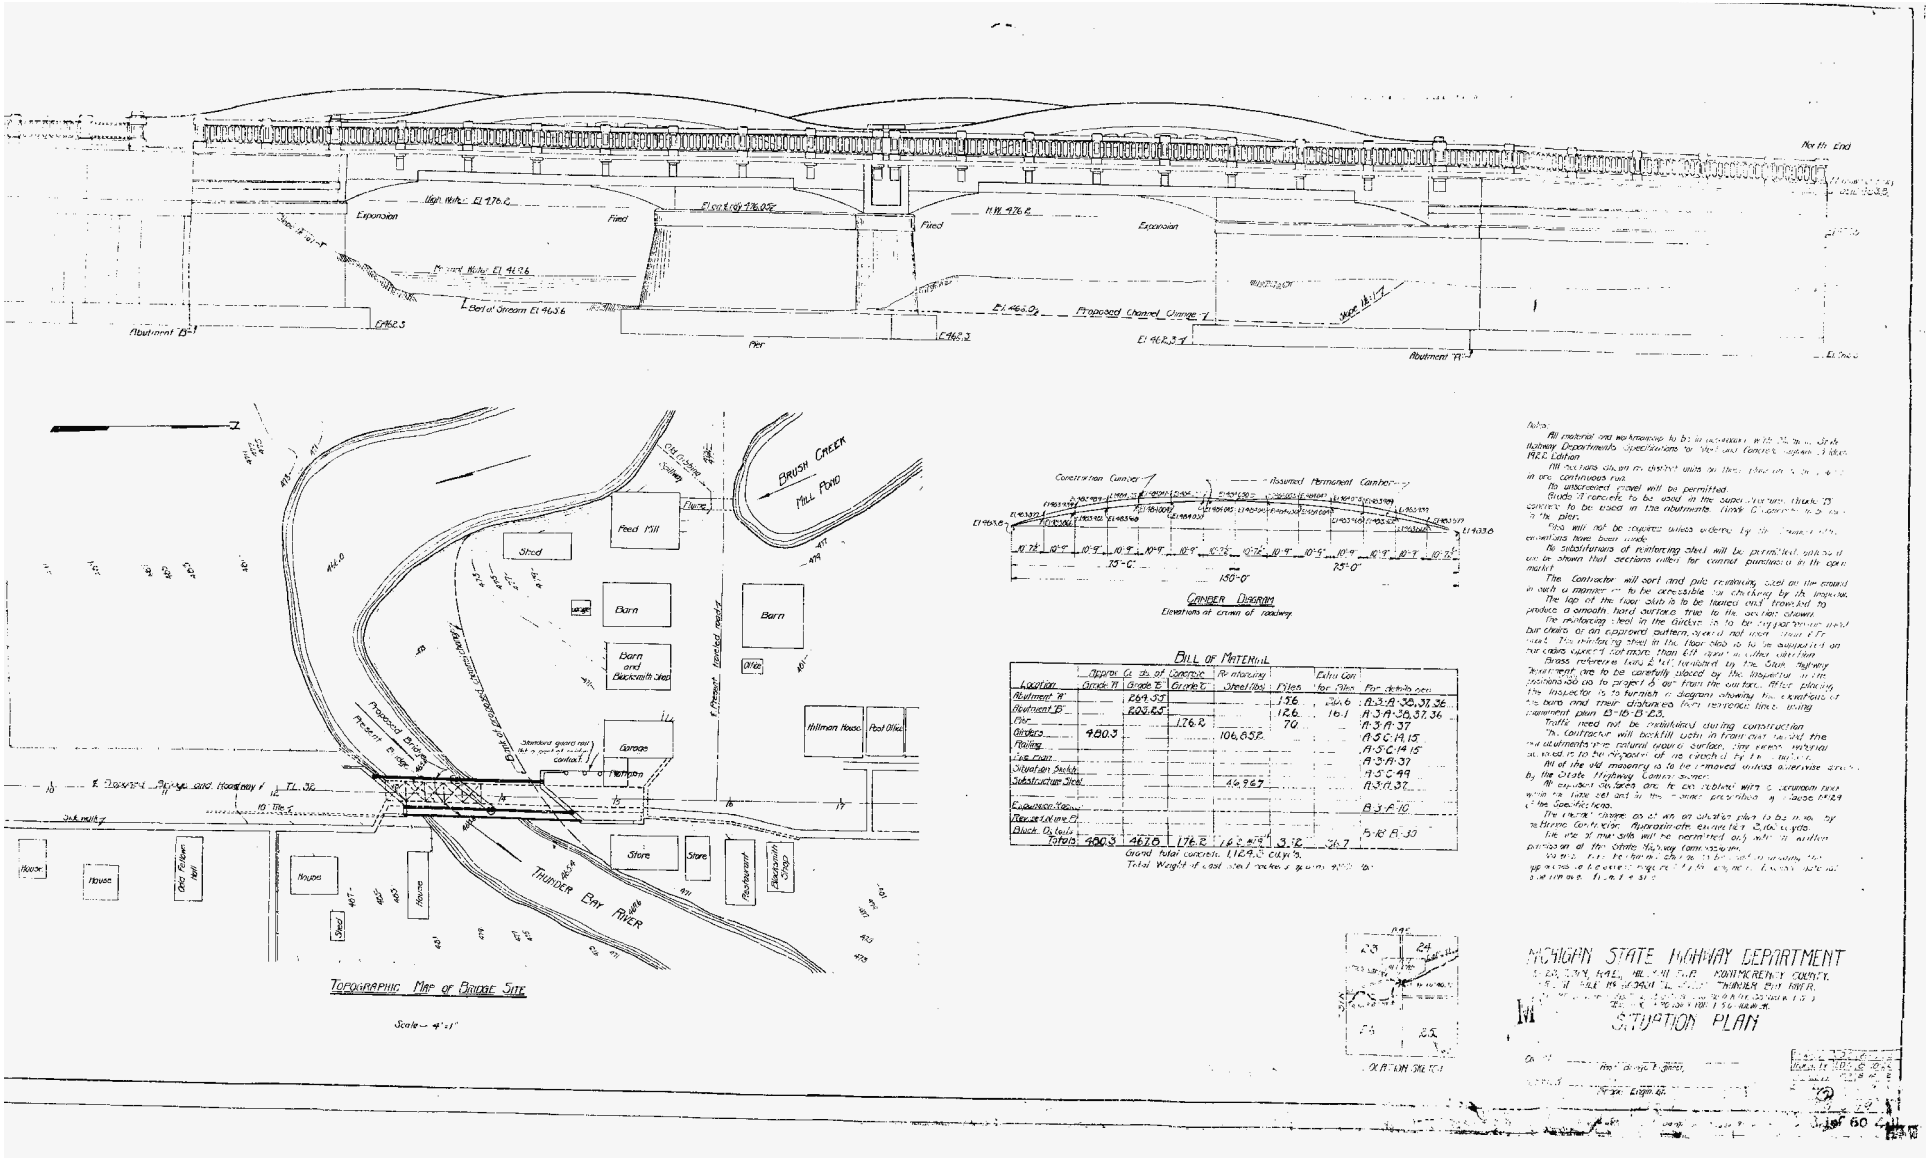M-32 Spur Bridge Crossing the Thunder Bay River, Hillman, Montmorency County ··· 1922 Plan Sheet