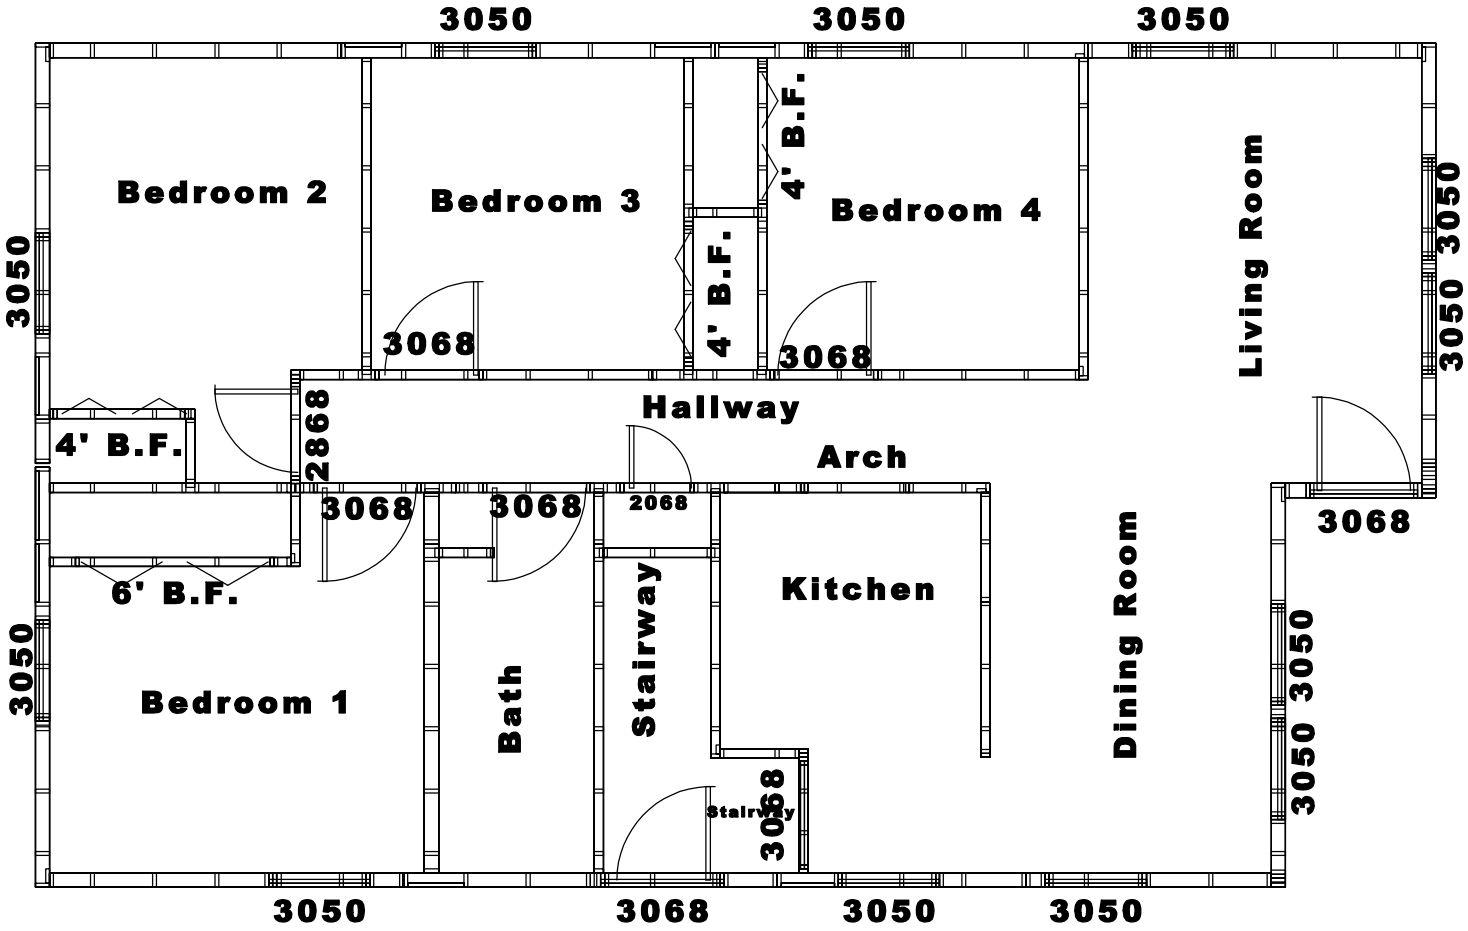

Norris House
2x6 Left Hand
Door & window Openings