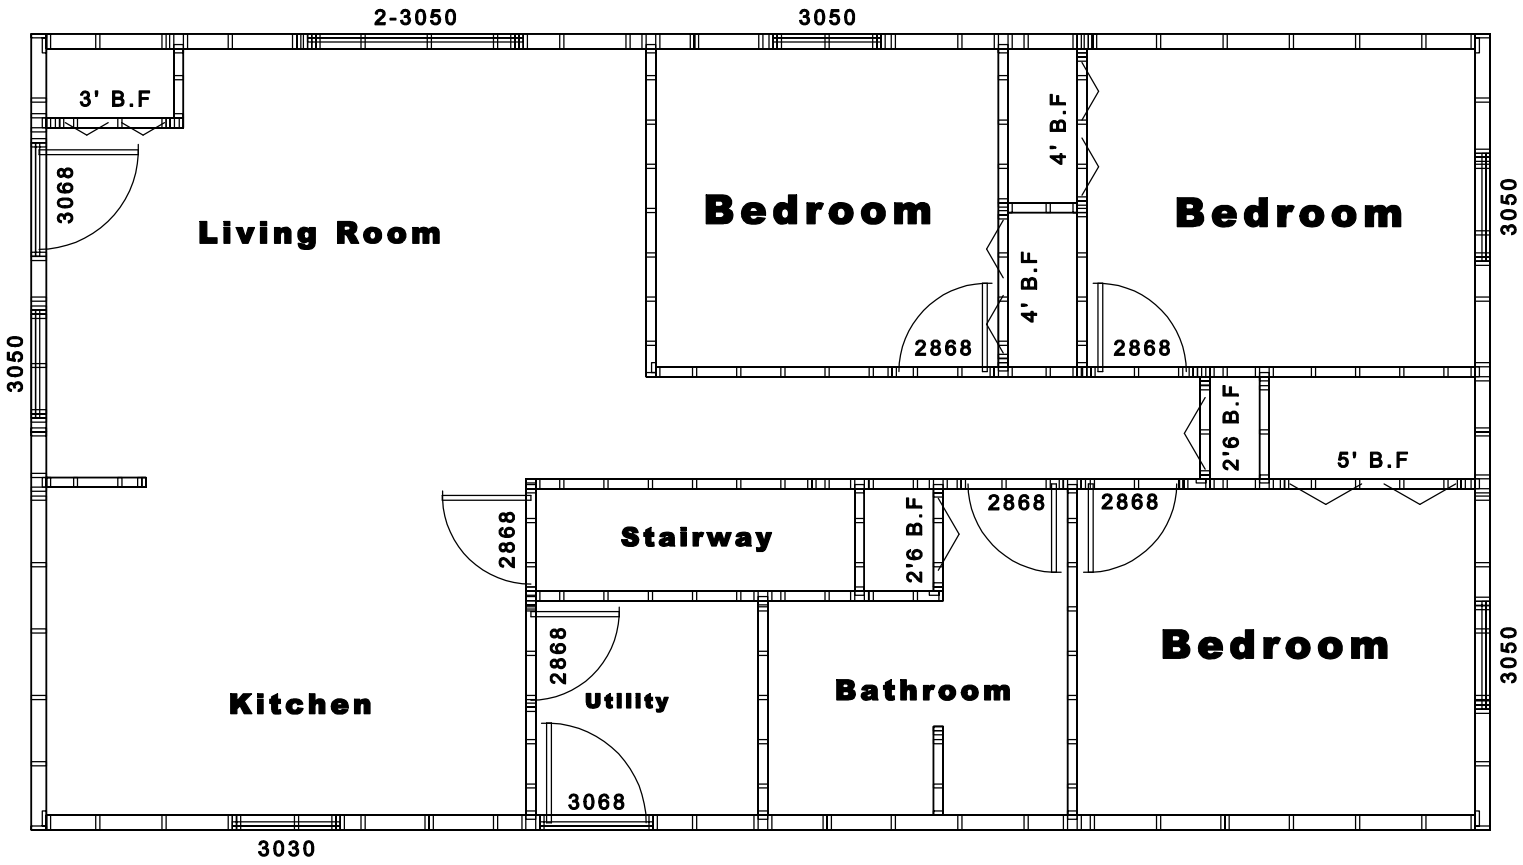

Oakland House Basement
2x6
Window & Door Openings
1054 Sq.Ft.