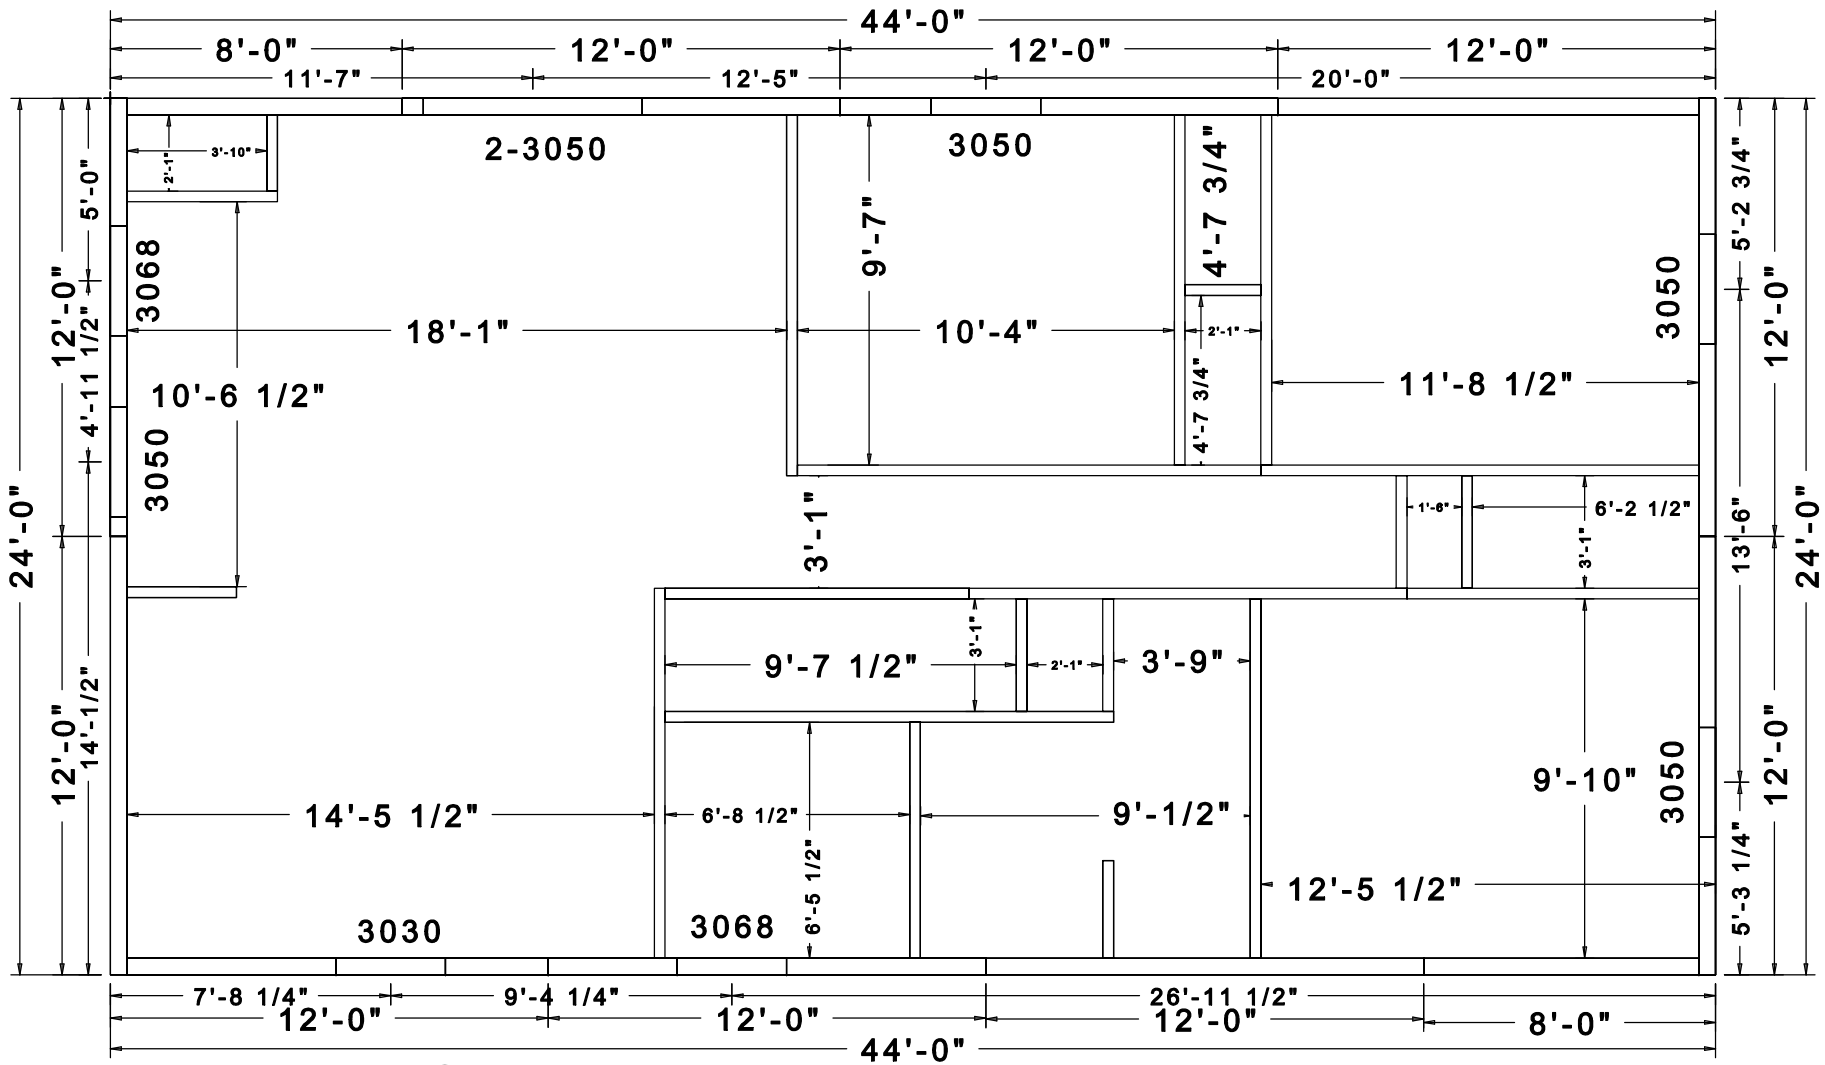

Oakland House Basement
2x6
Dimensions