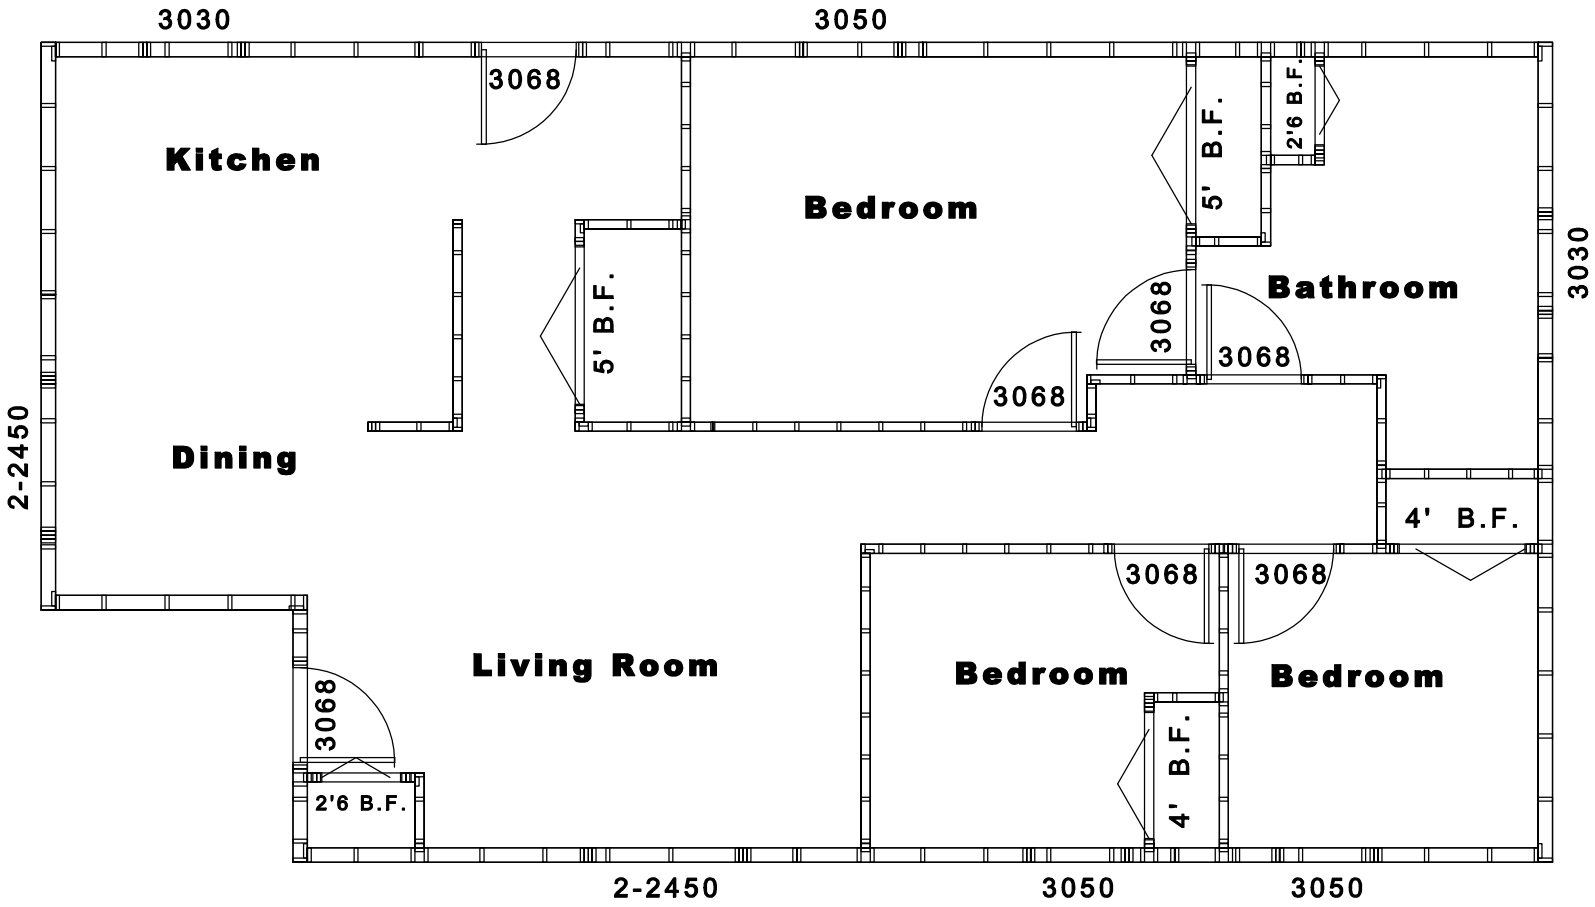

Roscommon (Crawl)
2x6
Door & Window Openings

1184 SQ FT