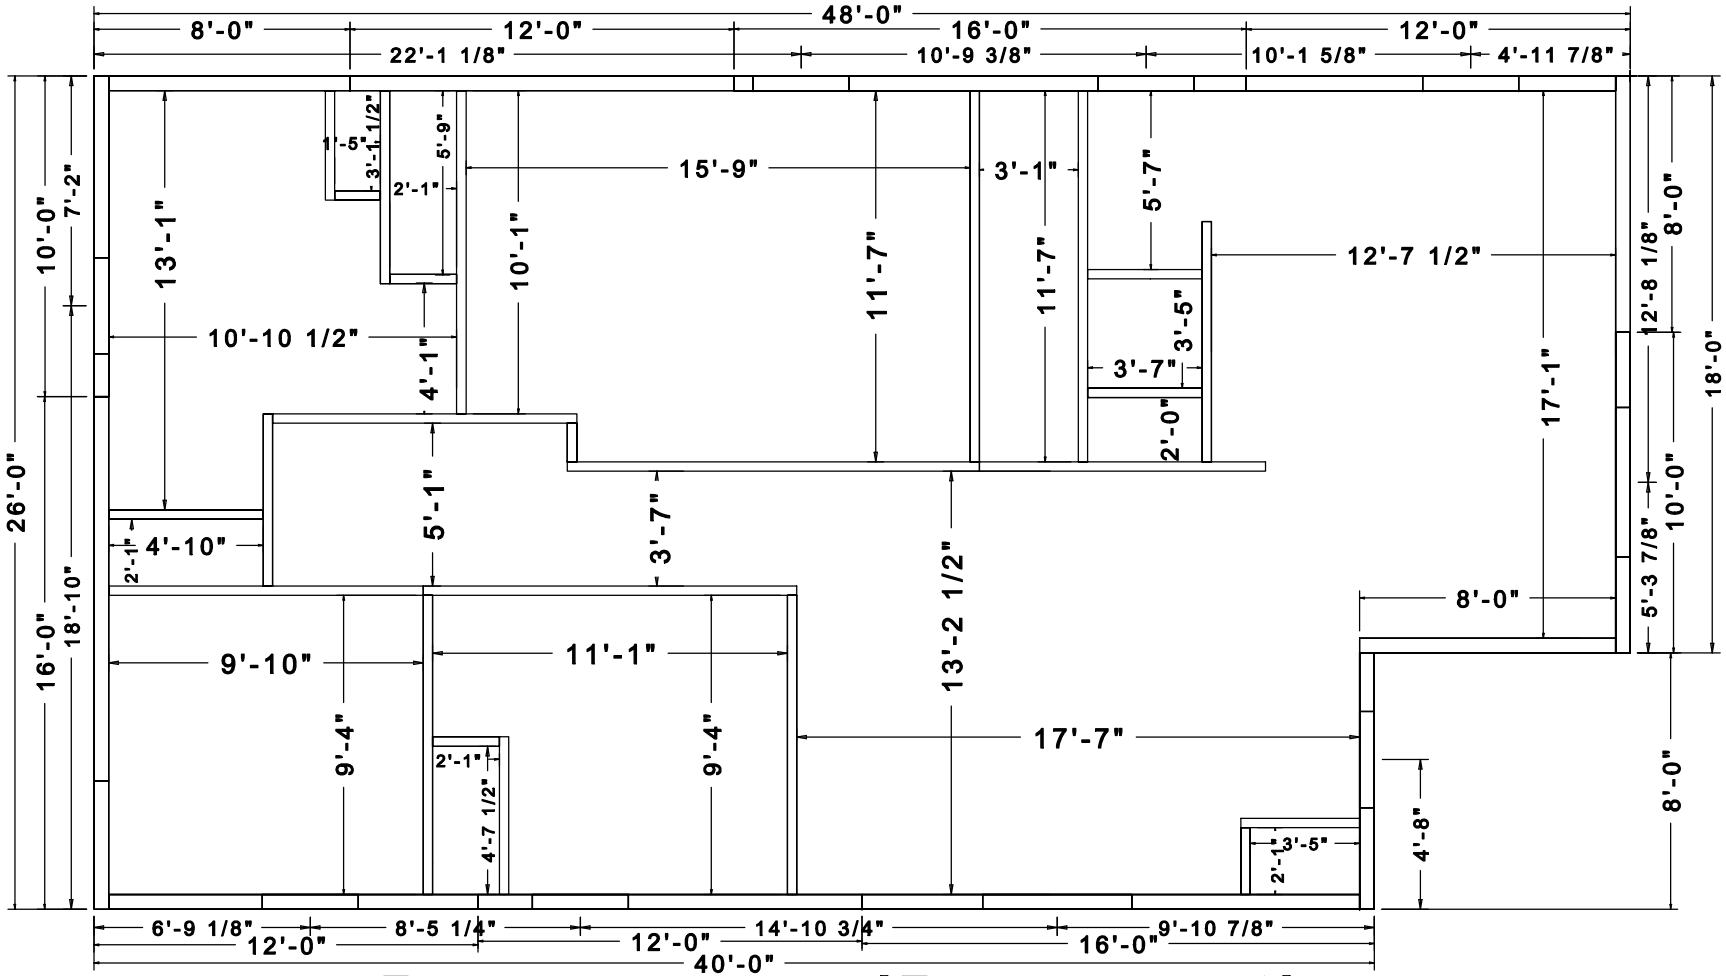

Roscommon (Basement)
2x6
Dimensions
1184 SQ FT