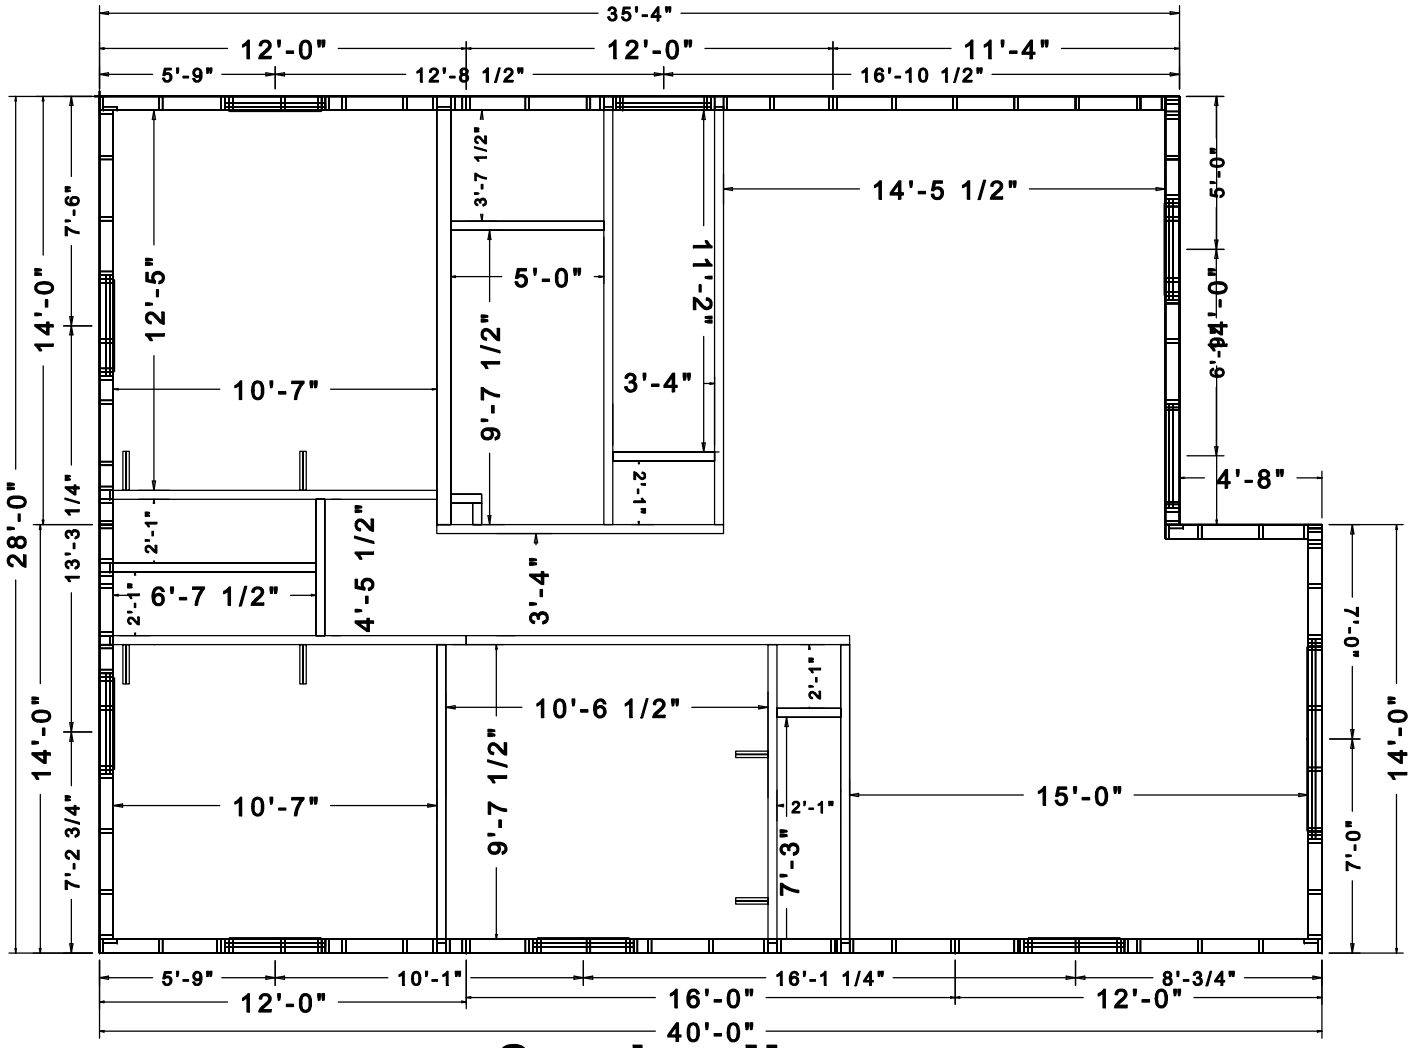

Service House
Saginaw #3 Basement
2x6
Dimensions
1050 Sq. Ft.