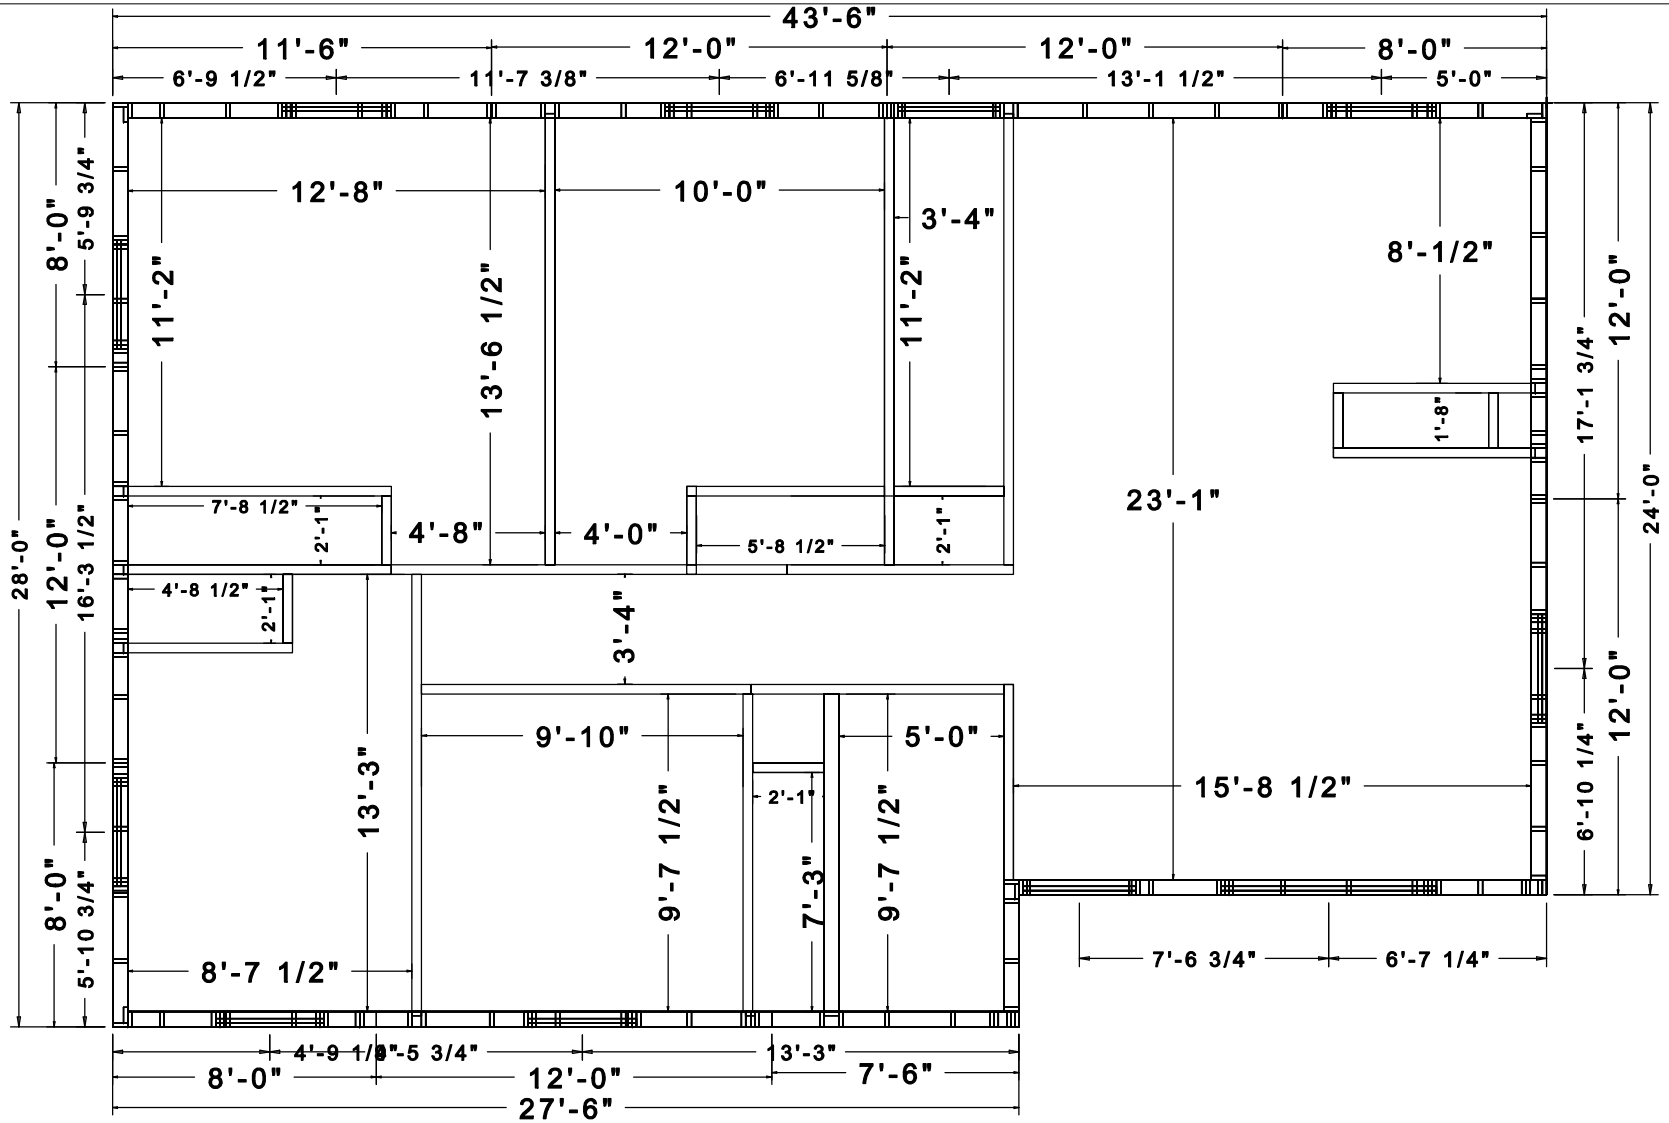

Spirituality House 7-B
2x6
Dimensions