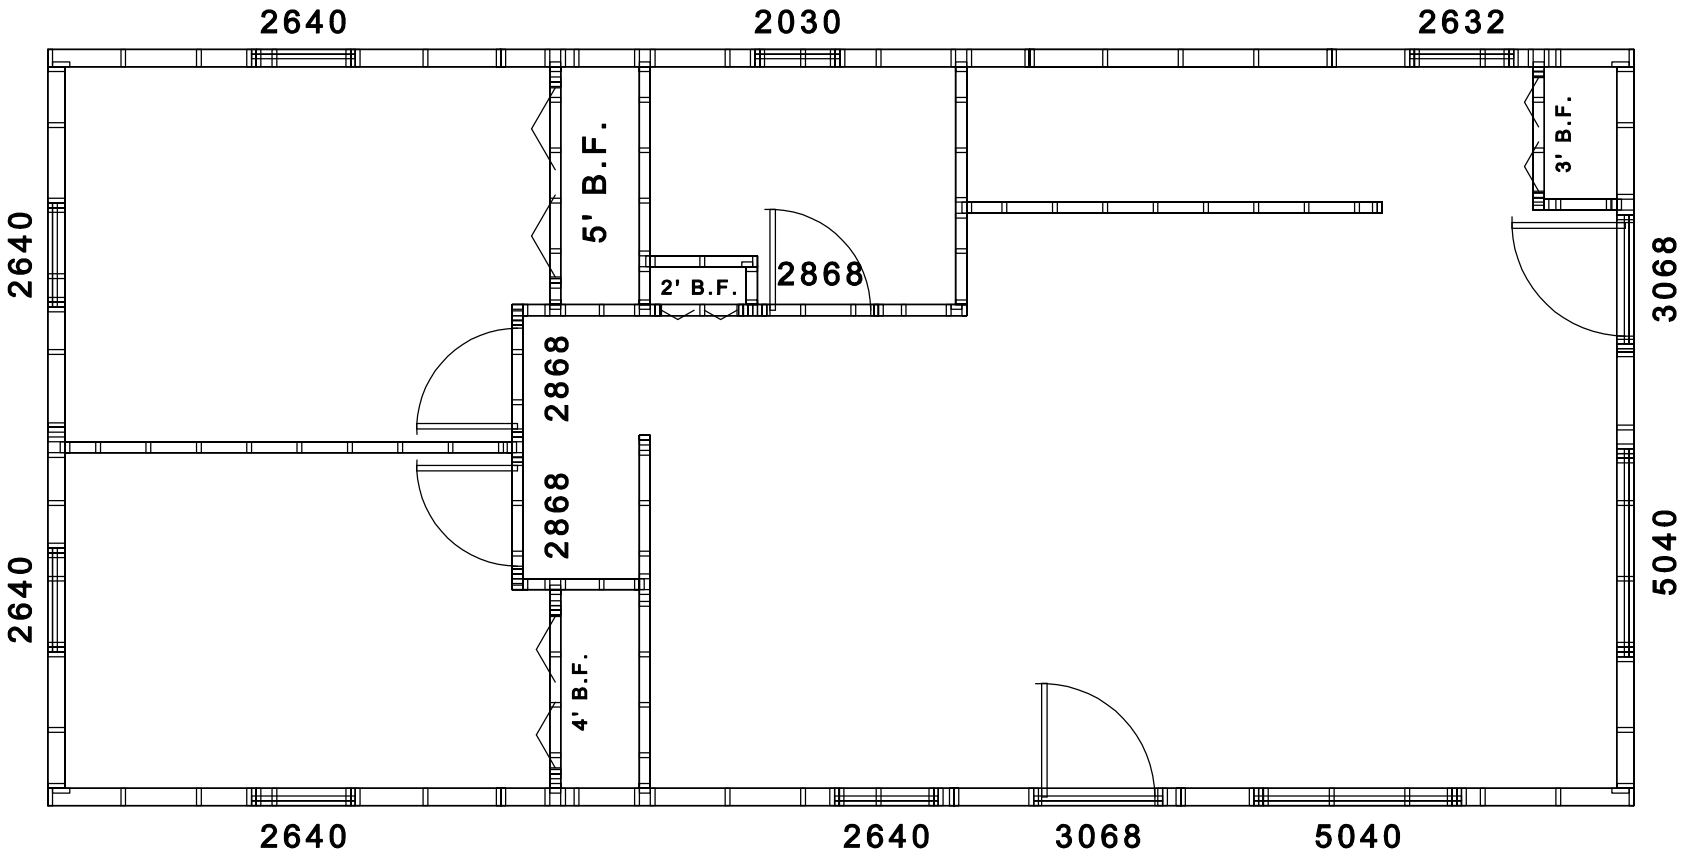

Spitters
2x6
Door & Window Openings