DOUBLE DUPLEX = NEMA (5-20R) I.G. (CLEAN CIRCUIT)

STD. 20 AMP DUPLEX = (DIRTY CIRCUIT)

TELEPHONE OUTLET

DATA COMM LINE

MICHIGAN DEPARTMENT OF STATE

SITE:

SQ. FT. 2,775

SCALE: 1/8" = 1 FT.

DATE EDITED:

EDITED BY:

DATE: Feb 20, 2008

BY: MAC STODDARD

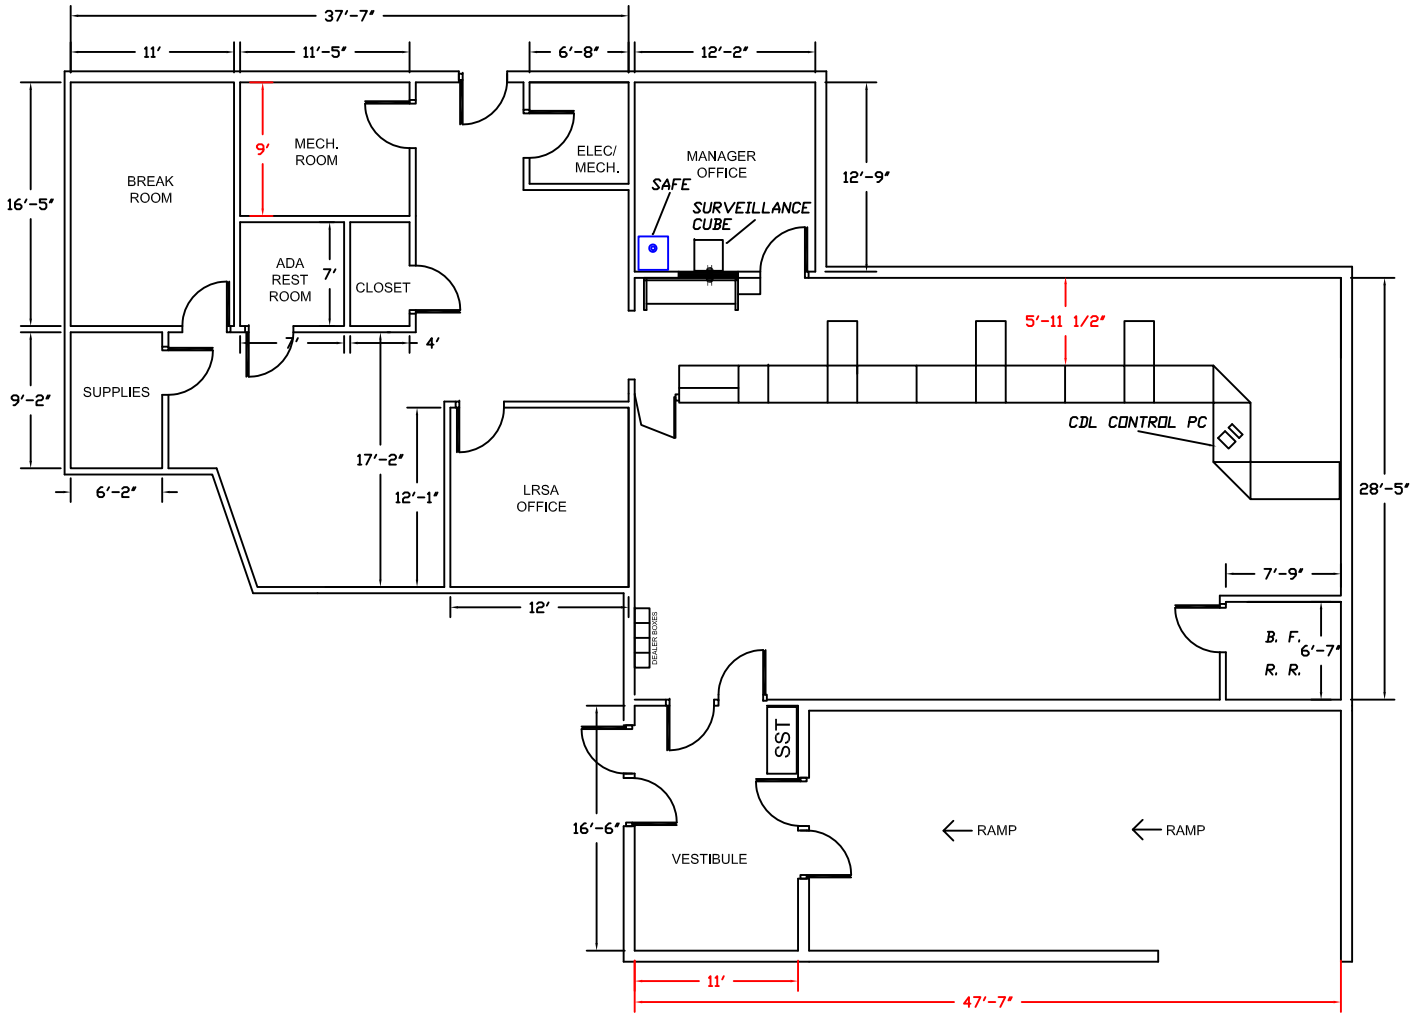

* ALL MEASUREMENTS ARE INSIDE FINISHED DIMENSIONS

* ALL FINISHED INTERIOR WALLS ARE 5" IN THICKNESS