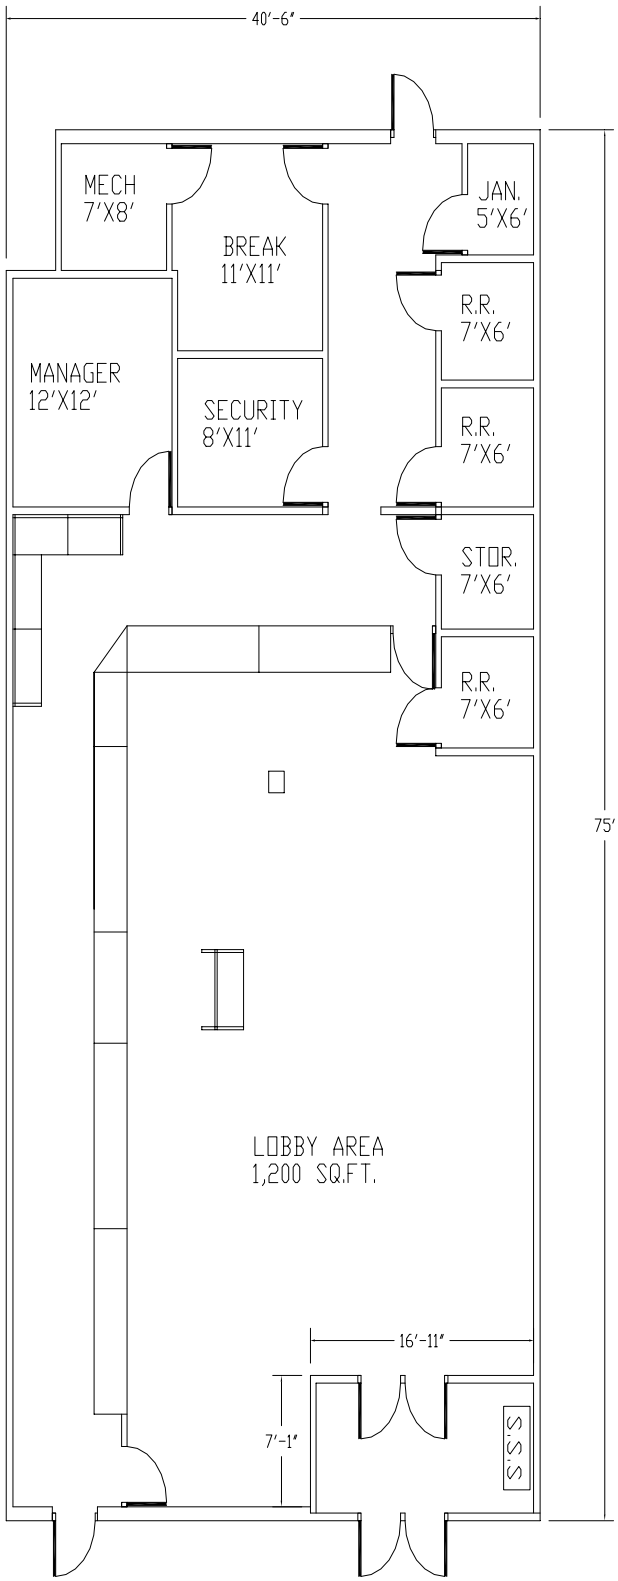


TOTAL OFFICE AREA
3,000 SQ. FT.