SAMPLE FLOOR PLAN

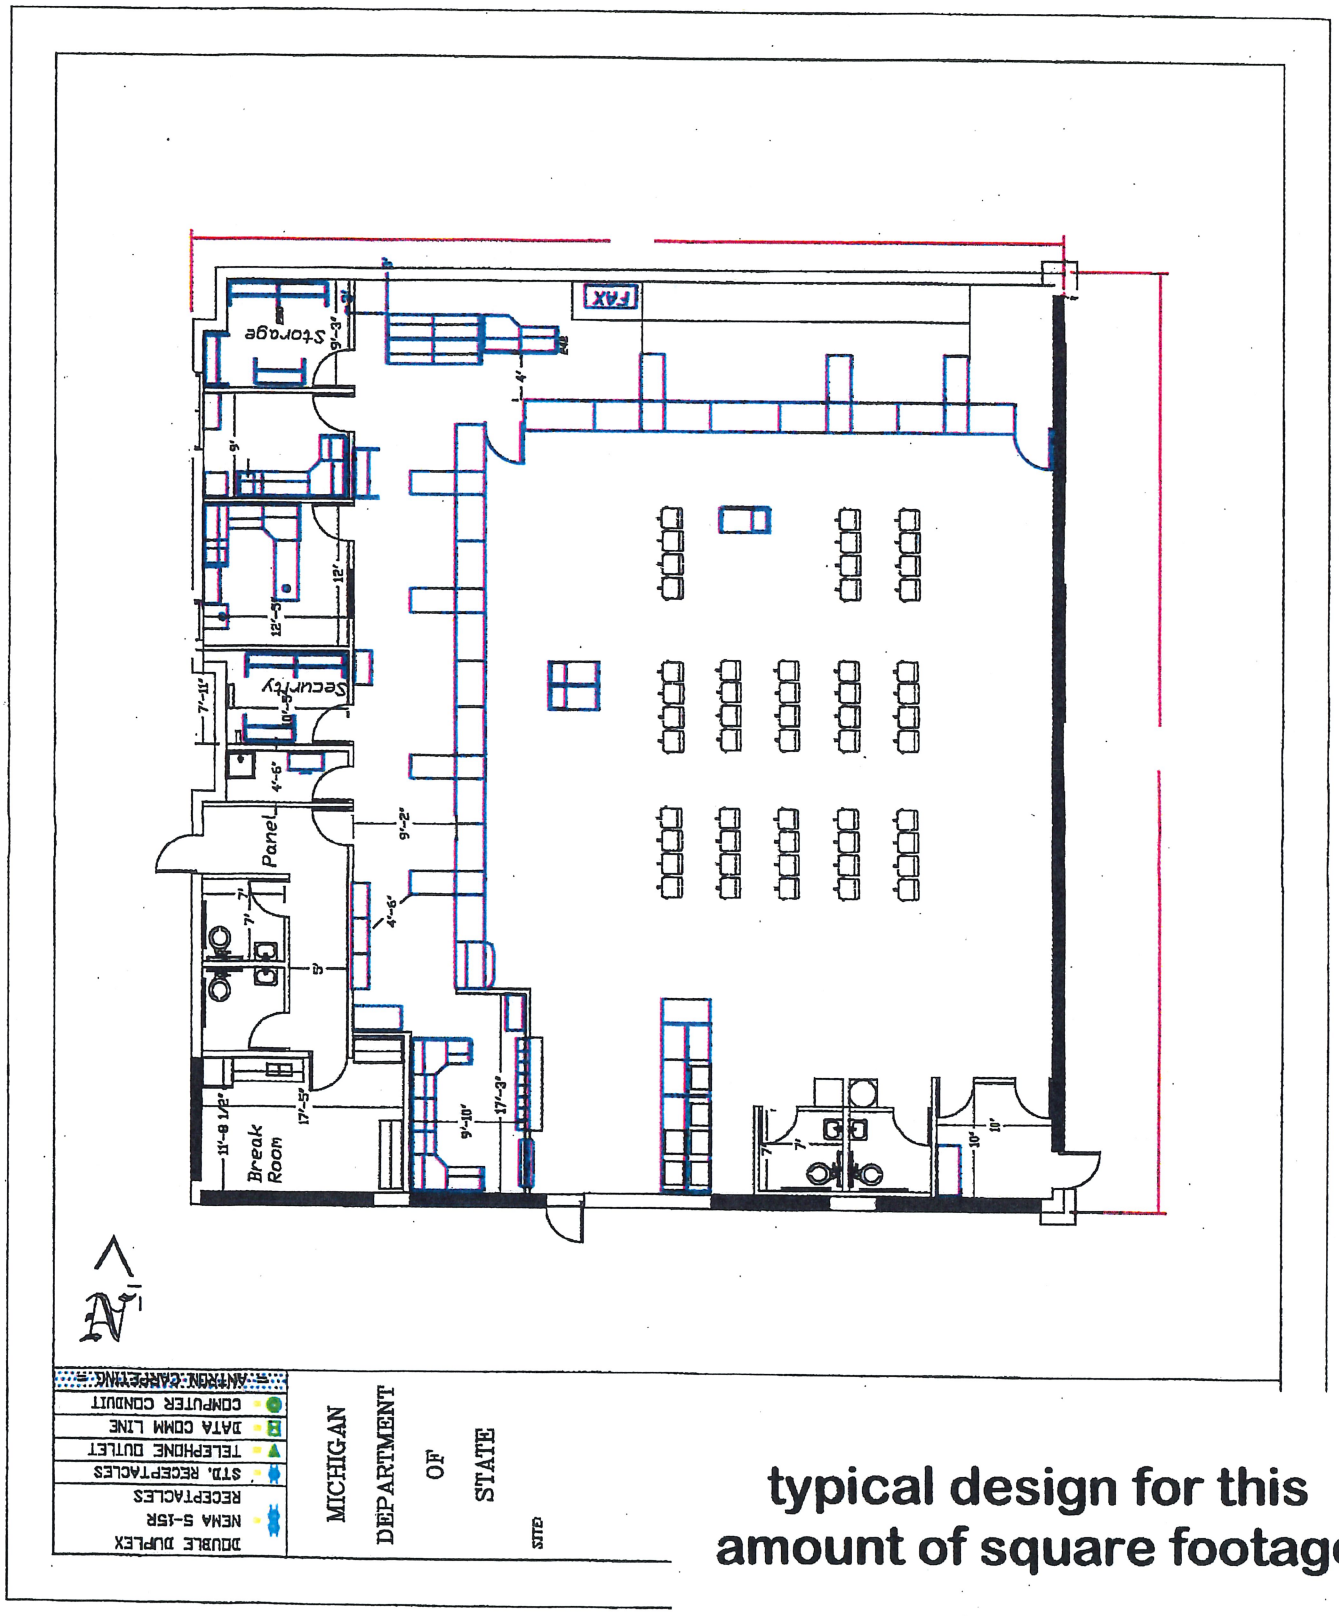

typical design for this amount of square footage